

REED'S COVE ADD.
GLEN WOOD CT. NORTH
CROSS SECTIONS


12+00

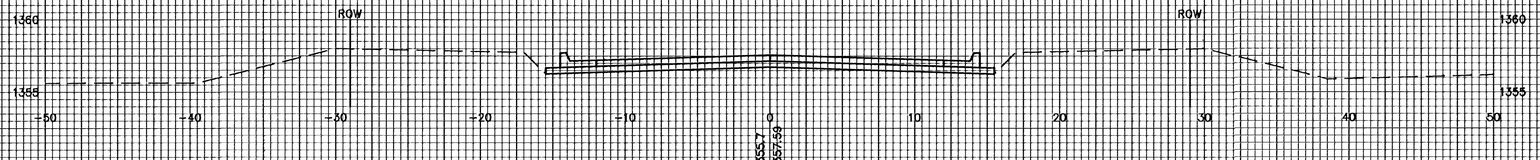


11+50

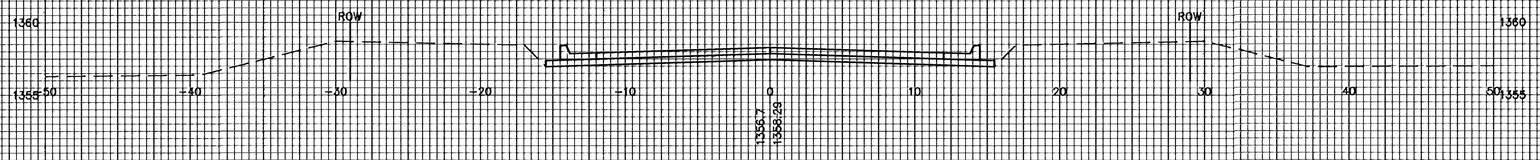


11+00

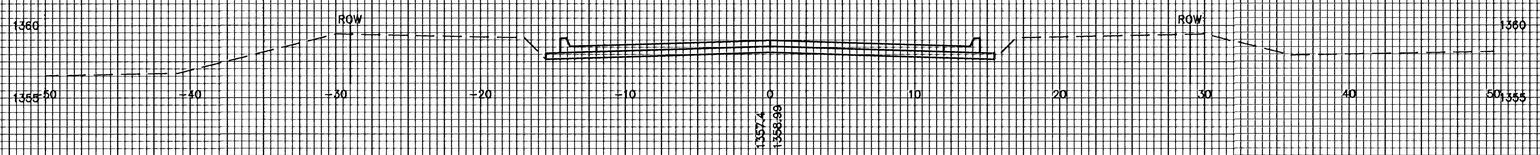

10+50

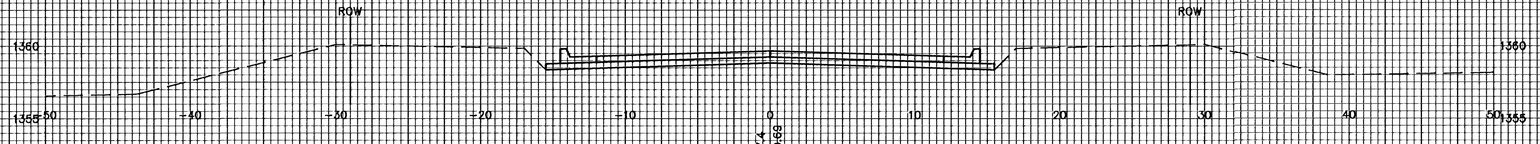

10+00

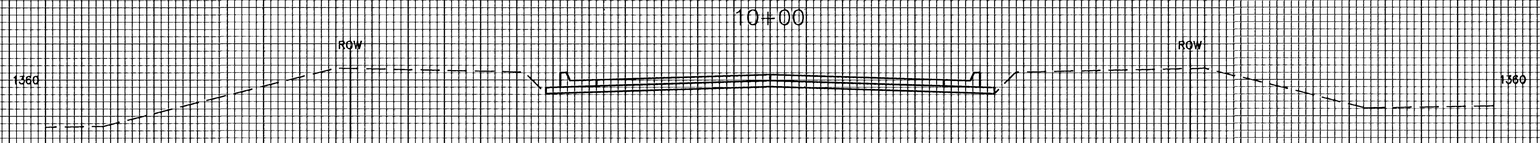

XSE07

GLEN WOOD CT. -NORTH