
REED'S COVE ADD.
GLEN WOOD CT. NORTH
CROSS SECTIONS

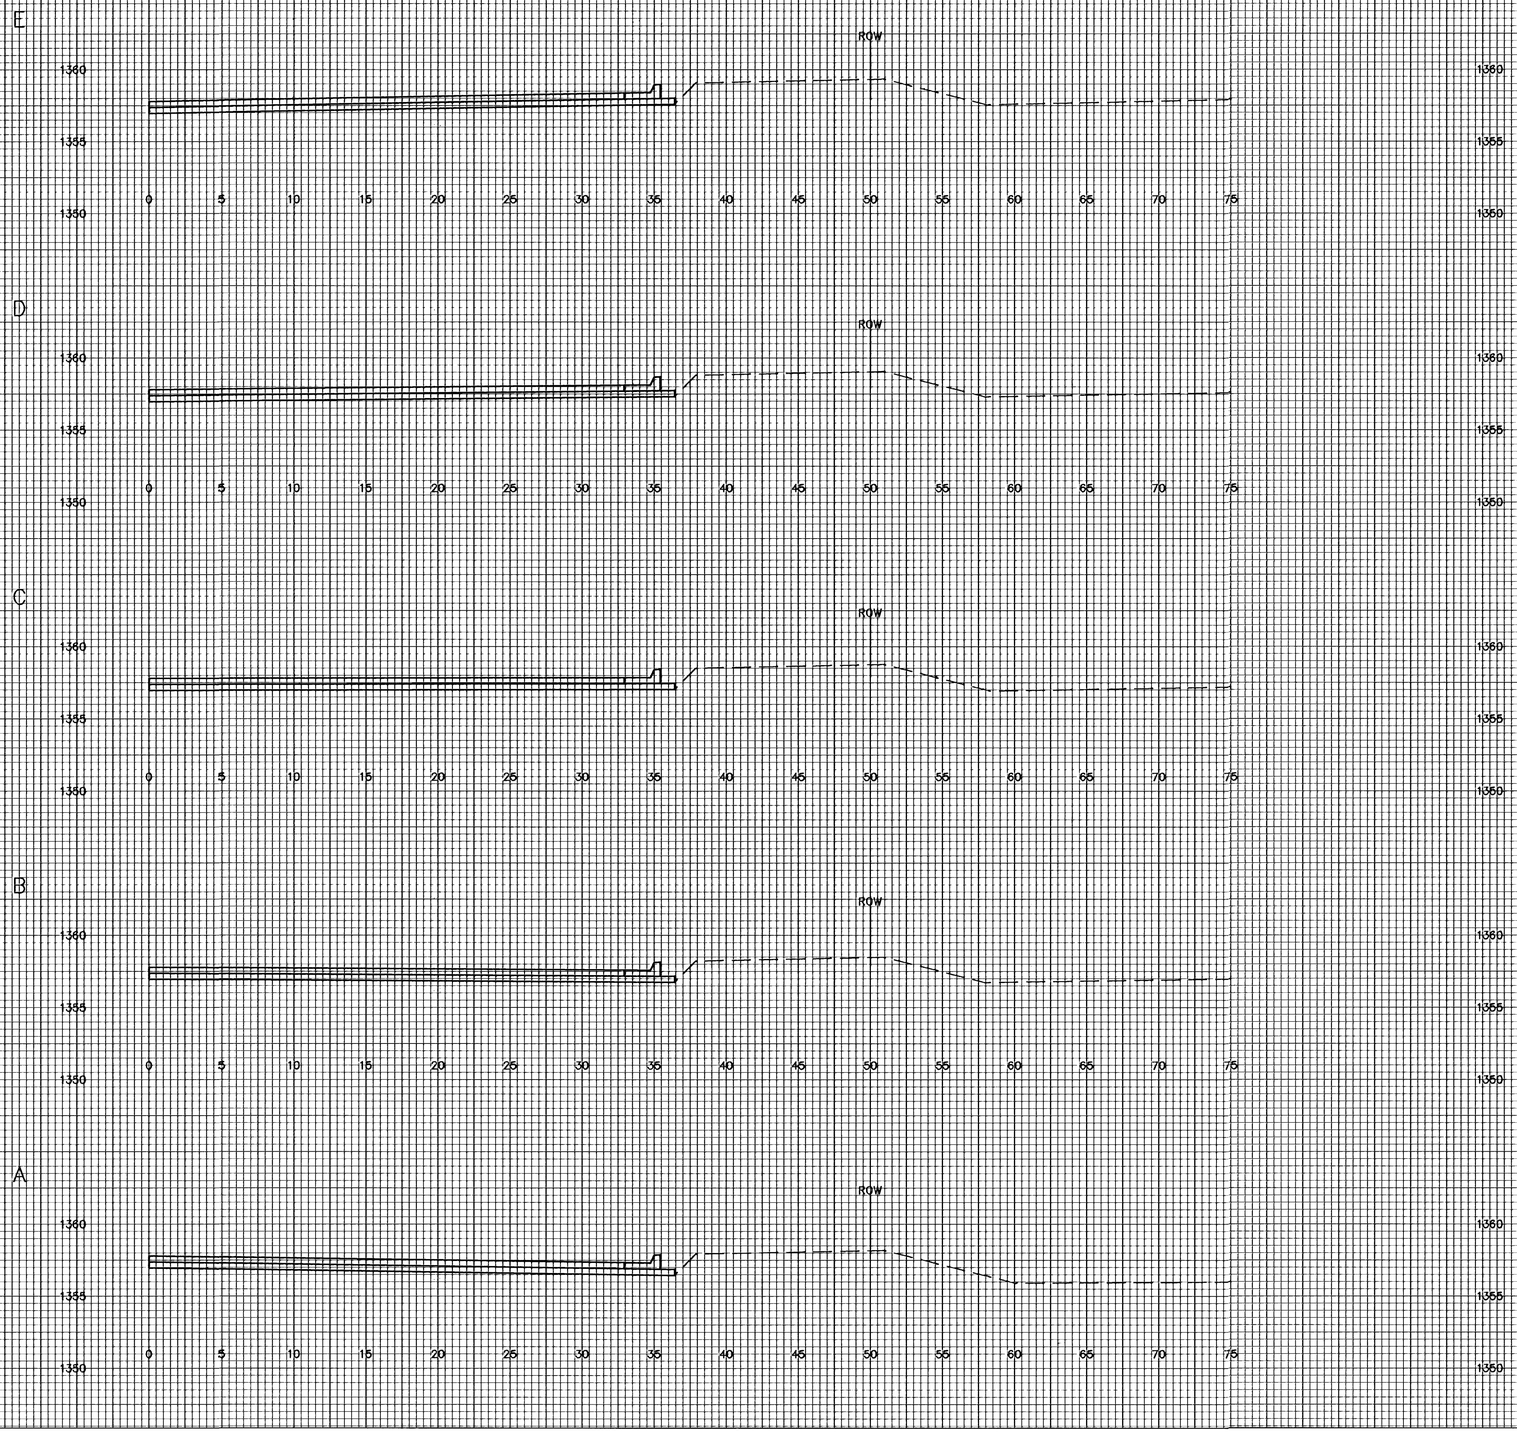

GLEN WOOD CT.
NORTH – EYEBROW

XSEC10
26
34