
REED'S COVE ADD.
GLEN WOOD CT. NORTH
CROSS SECTIONS

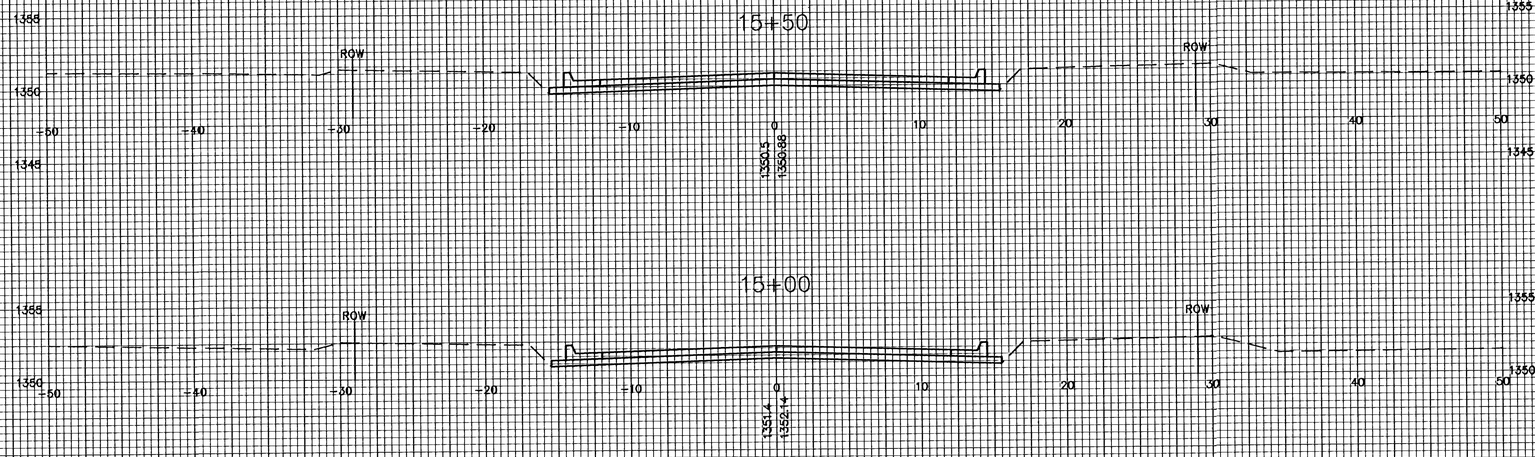

GLEN WOOD CT. -NORTH

XSEC9