

REED'S COVE ADD.
GLEN WOOD CT. MIDDLE
CROSS SECTIONS


G

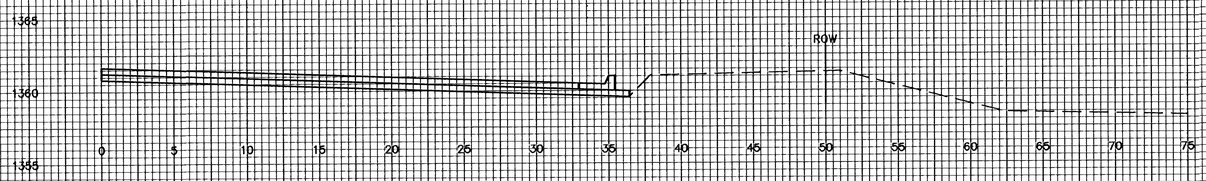

F

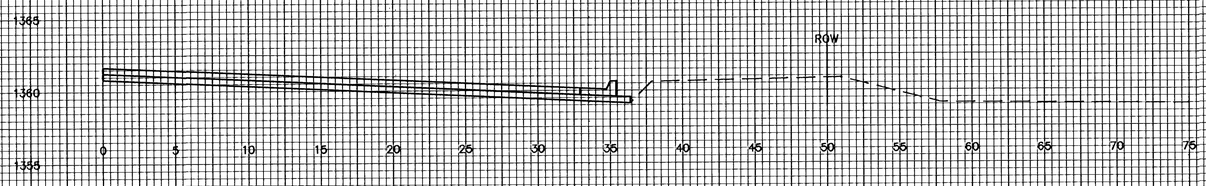

E

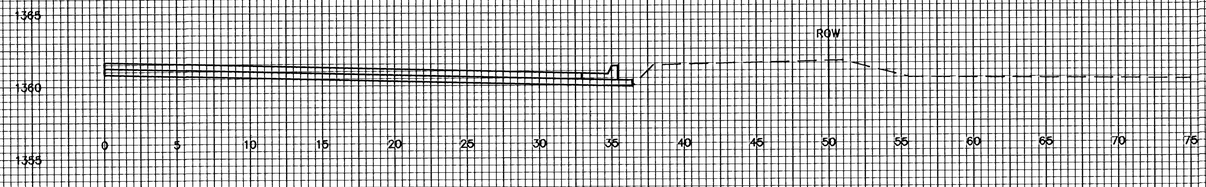

XSEC16

GLEN WOOD CT. -MIDDLE

30/34