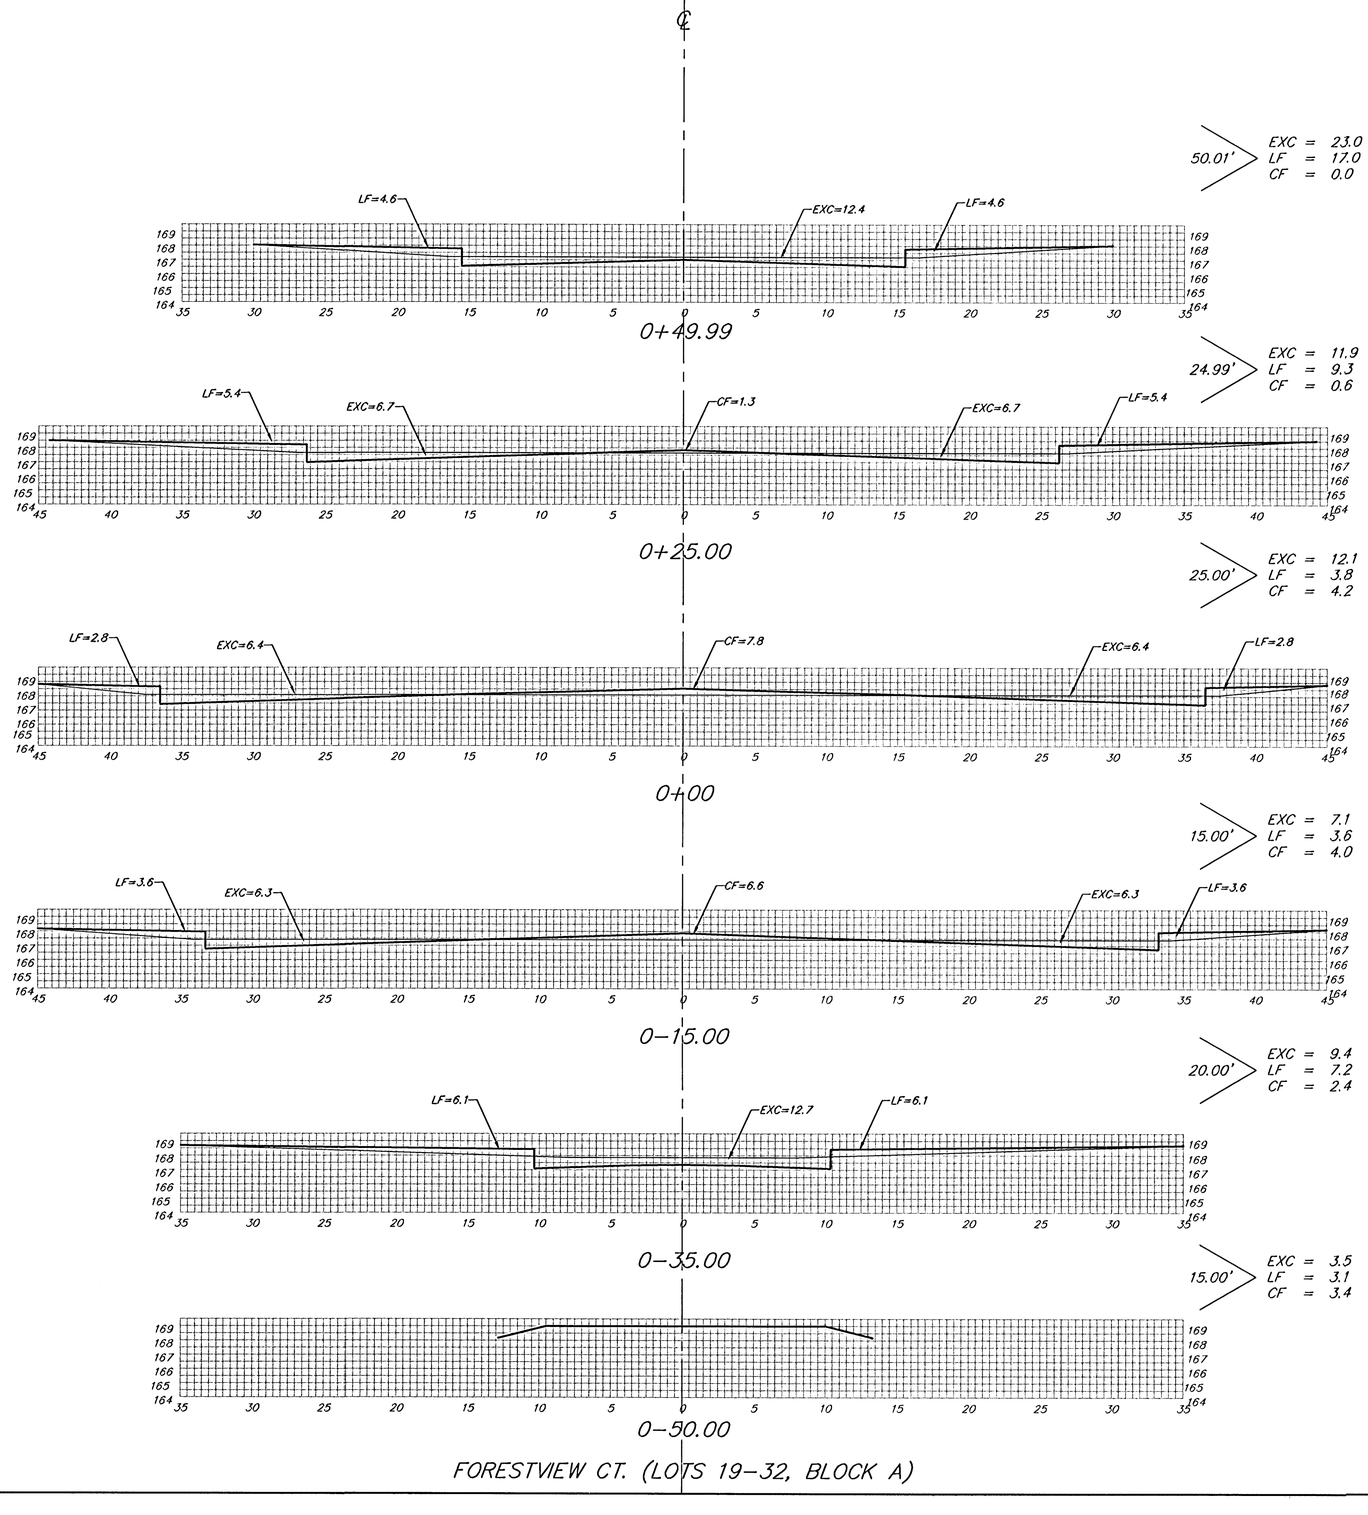


FORESTVIEW CT. (LOTS 19-32, BLOCK A)

Sheet Totals:

Excavation	=	*67.0 C.Y.*
Loose Fill	=	*44.0 C.Y.*
Compacted Fill	=	*14.6 C.Y.*

BAUGHMAN COMPANY P.A.
ENGINEERING, SURVEYING, & PLANNING
316-262-7271 • 315 ELLIS • WICHITA, KANSAS 67211

REV.

PROJECT NUMBER
472-____

SHEET 22 OF 27

Copyright 2021