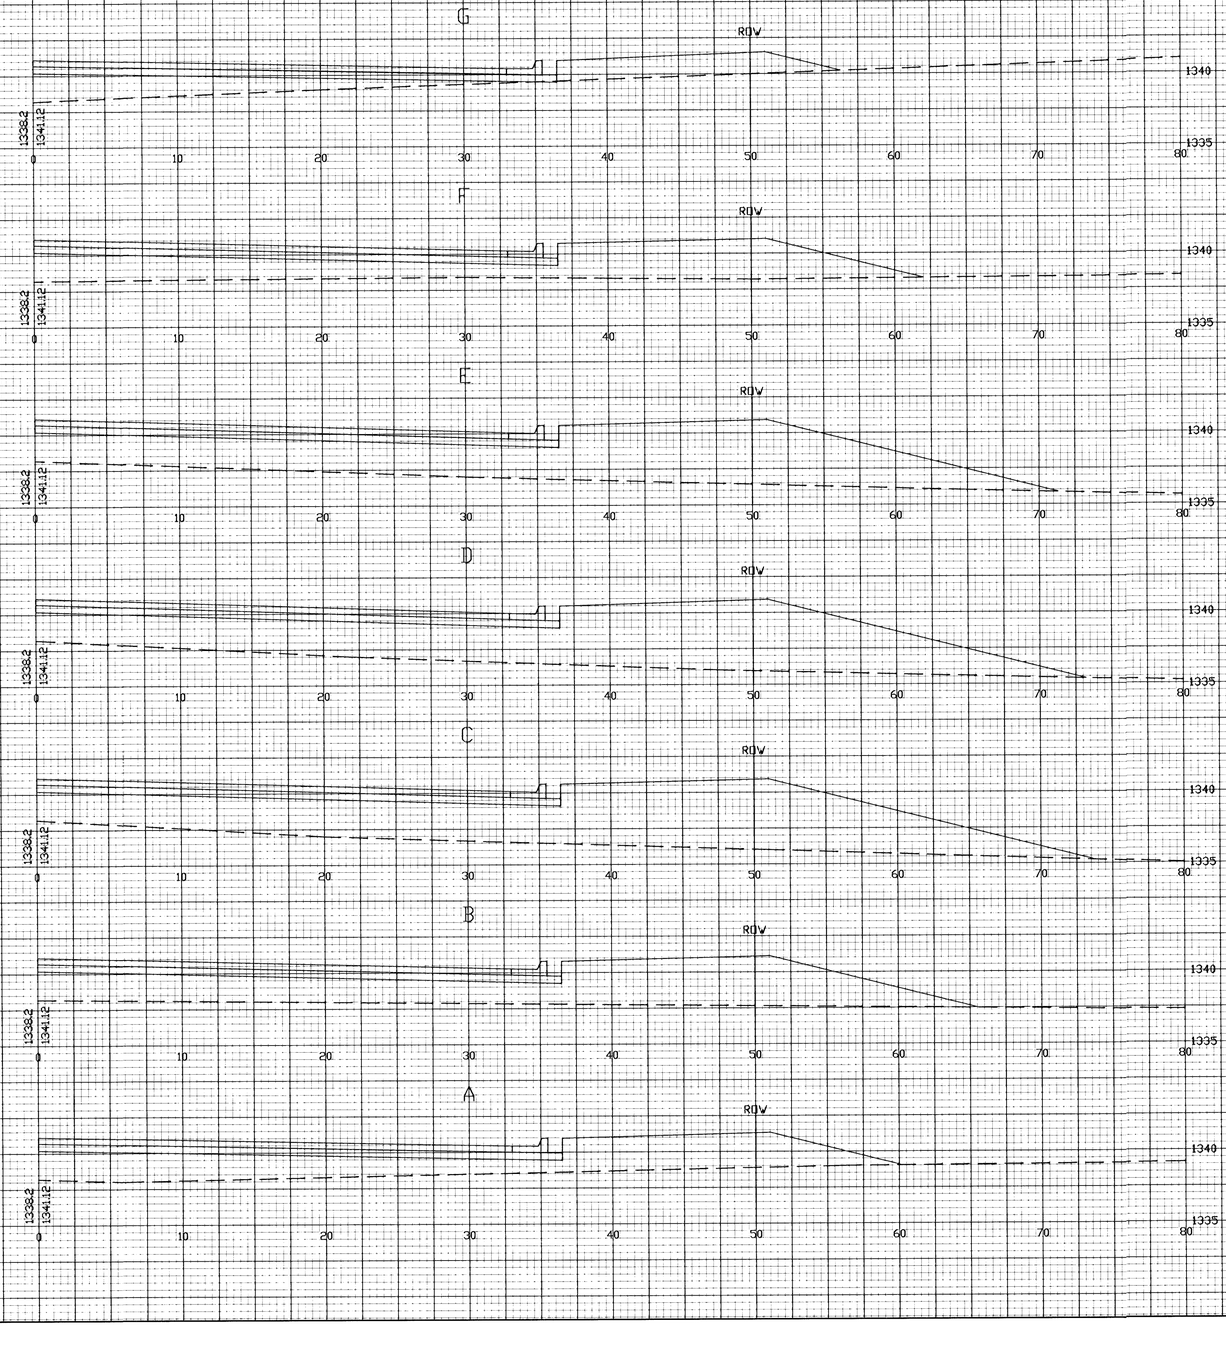WOODLAND LAKES 3RD ADDITION
ZELTA COURT (EAST)
CROSS SECTIONS