
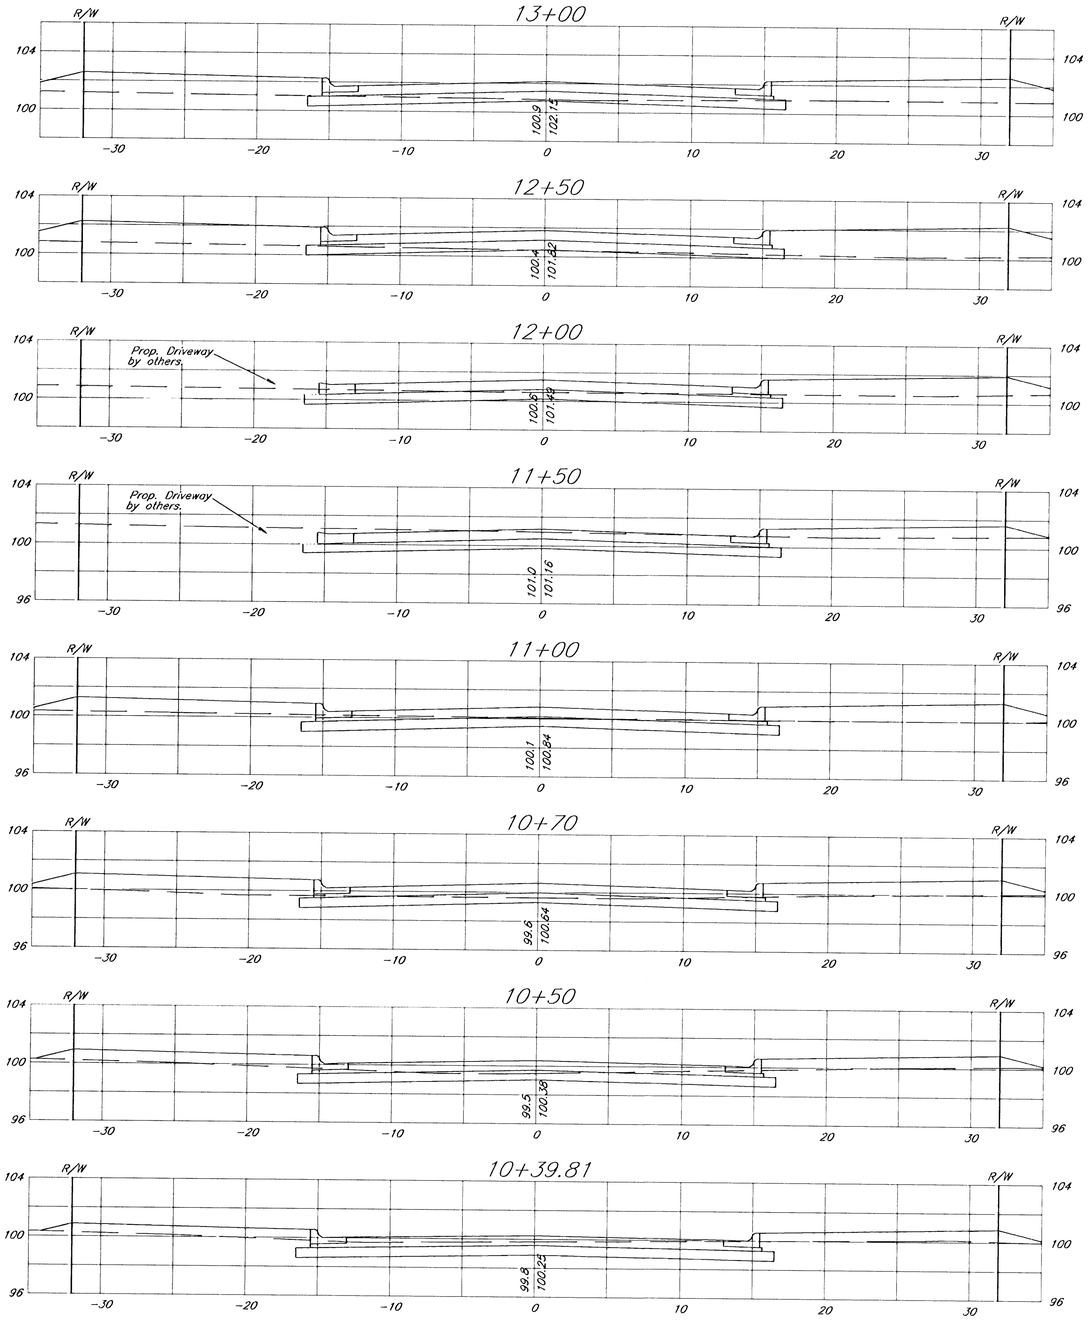


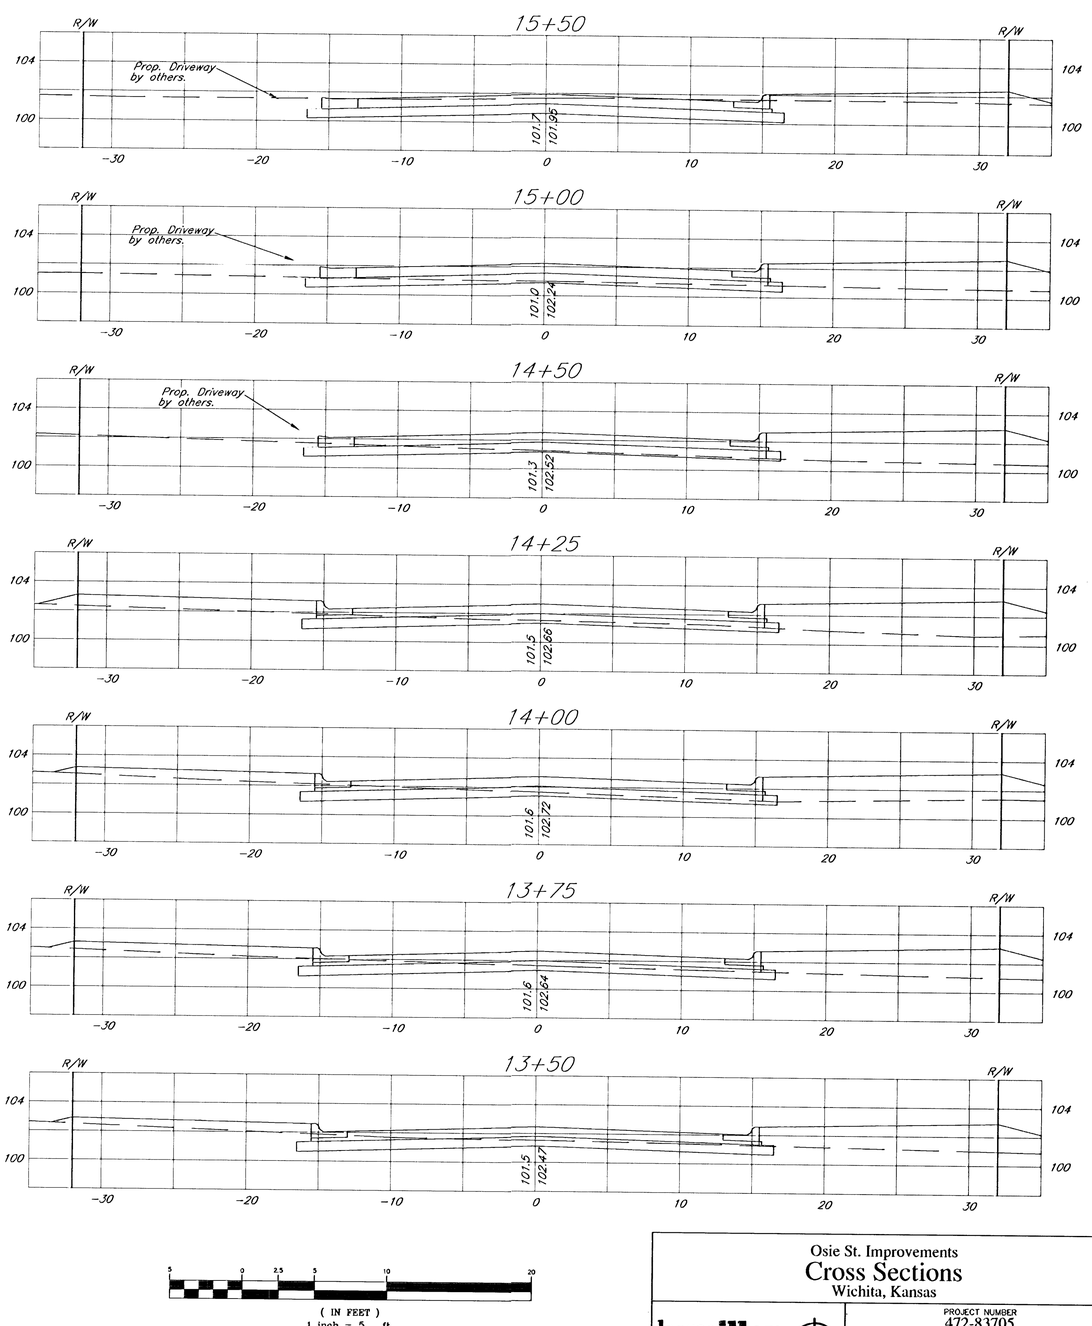

5 0 2.5 5 10 20

(IN FEET)
1 inch = 5 ft.

Osie St. Improvements
Cross Sections
Wichita, Kansas

kemiller engineering
516 S. Market, Wichita, KS 67202 316/264-0242

PROJECT NUMBER 472-83705			
KEM NO. 02131	FILE xsect	DATE 3/03	SHEET 7
DESIGN pb	DRAWN pb	REVISED 4/22/03	OF 11