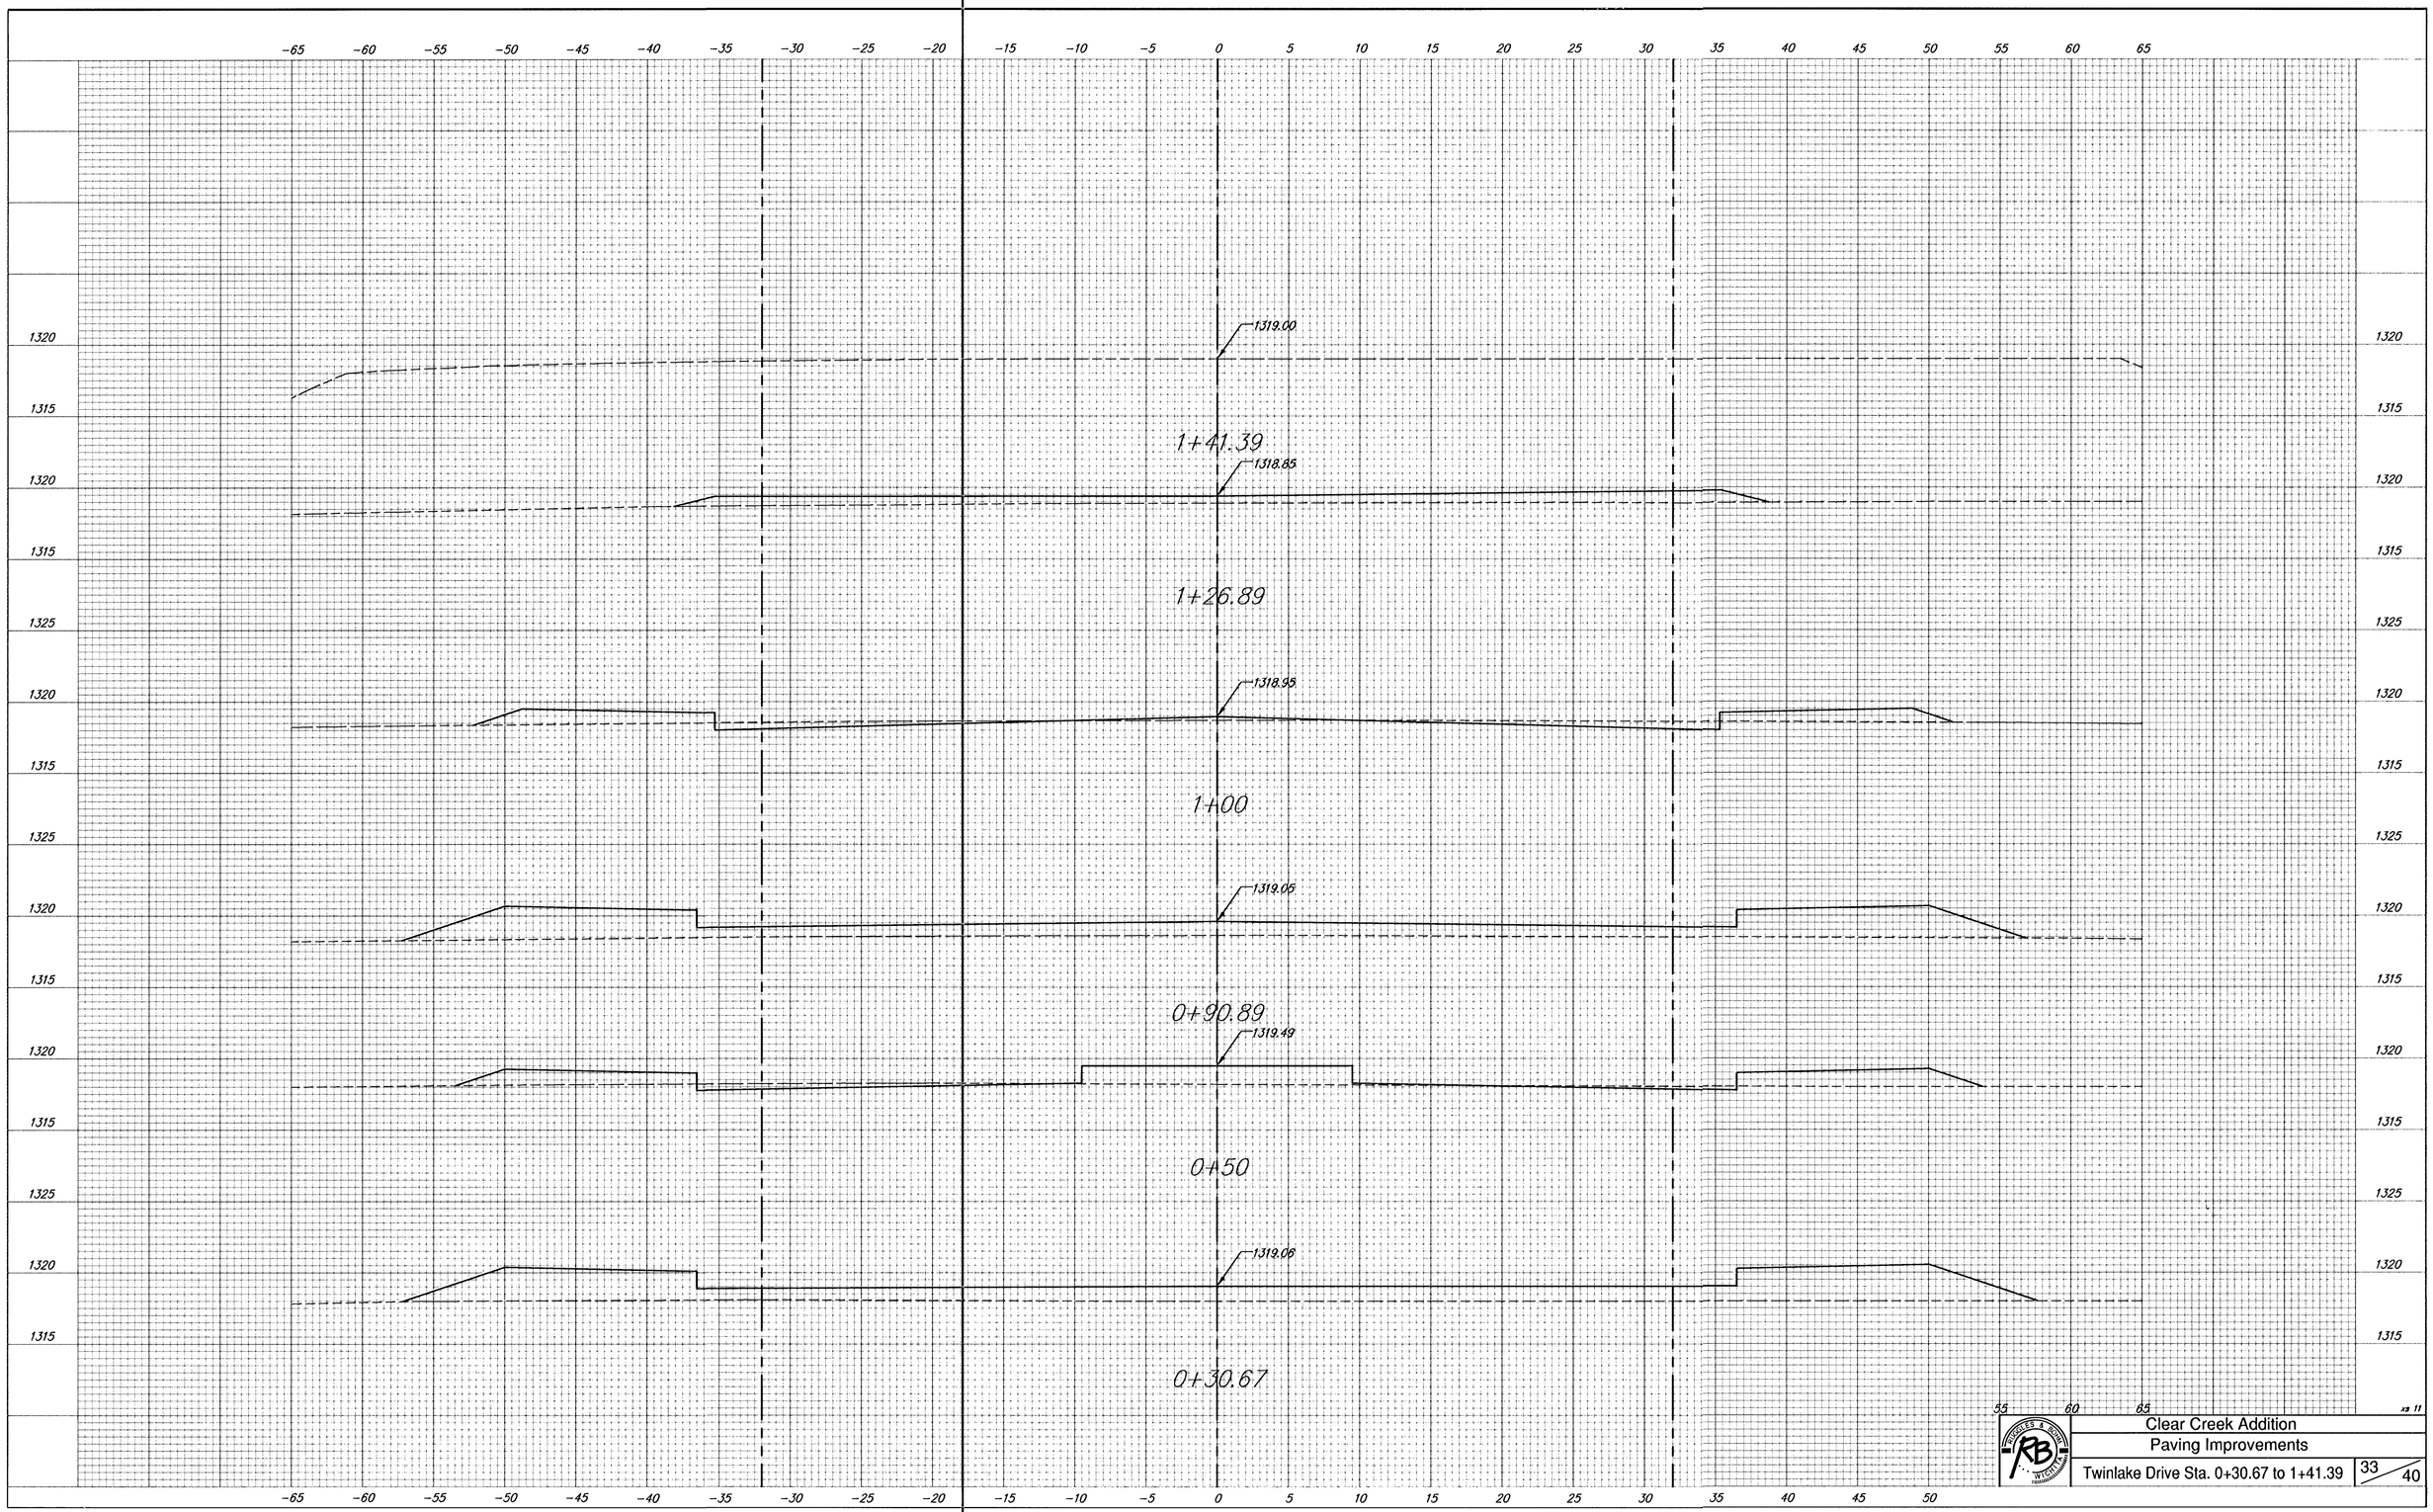


Clear Creek Addition

Paving Improvements

Twinlake Drive Sta. 0+30.67 to 1+41.39

33 / 40