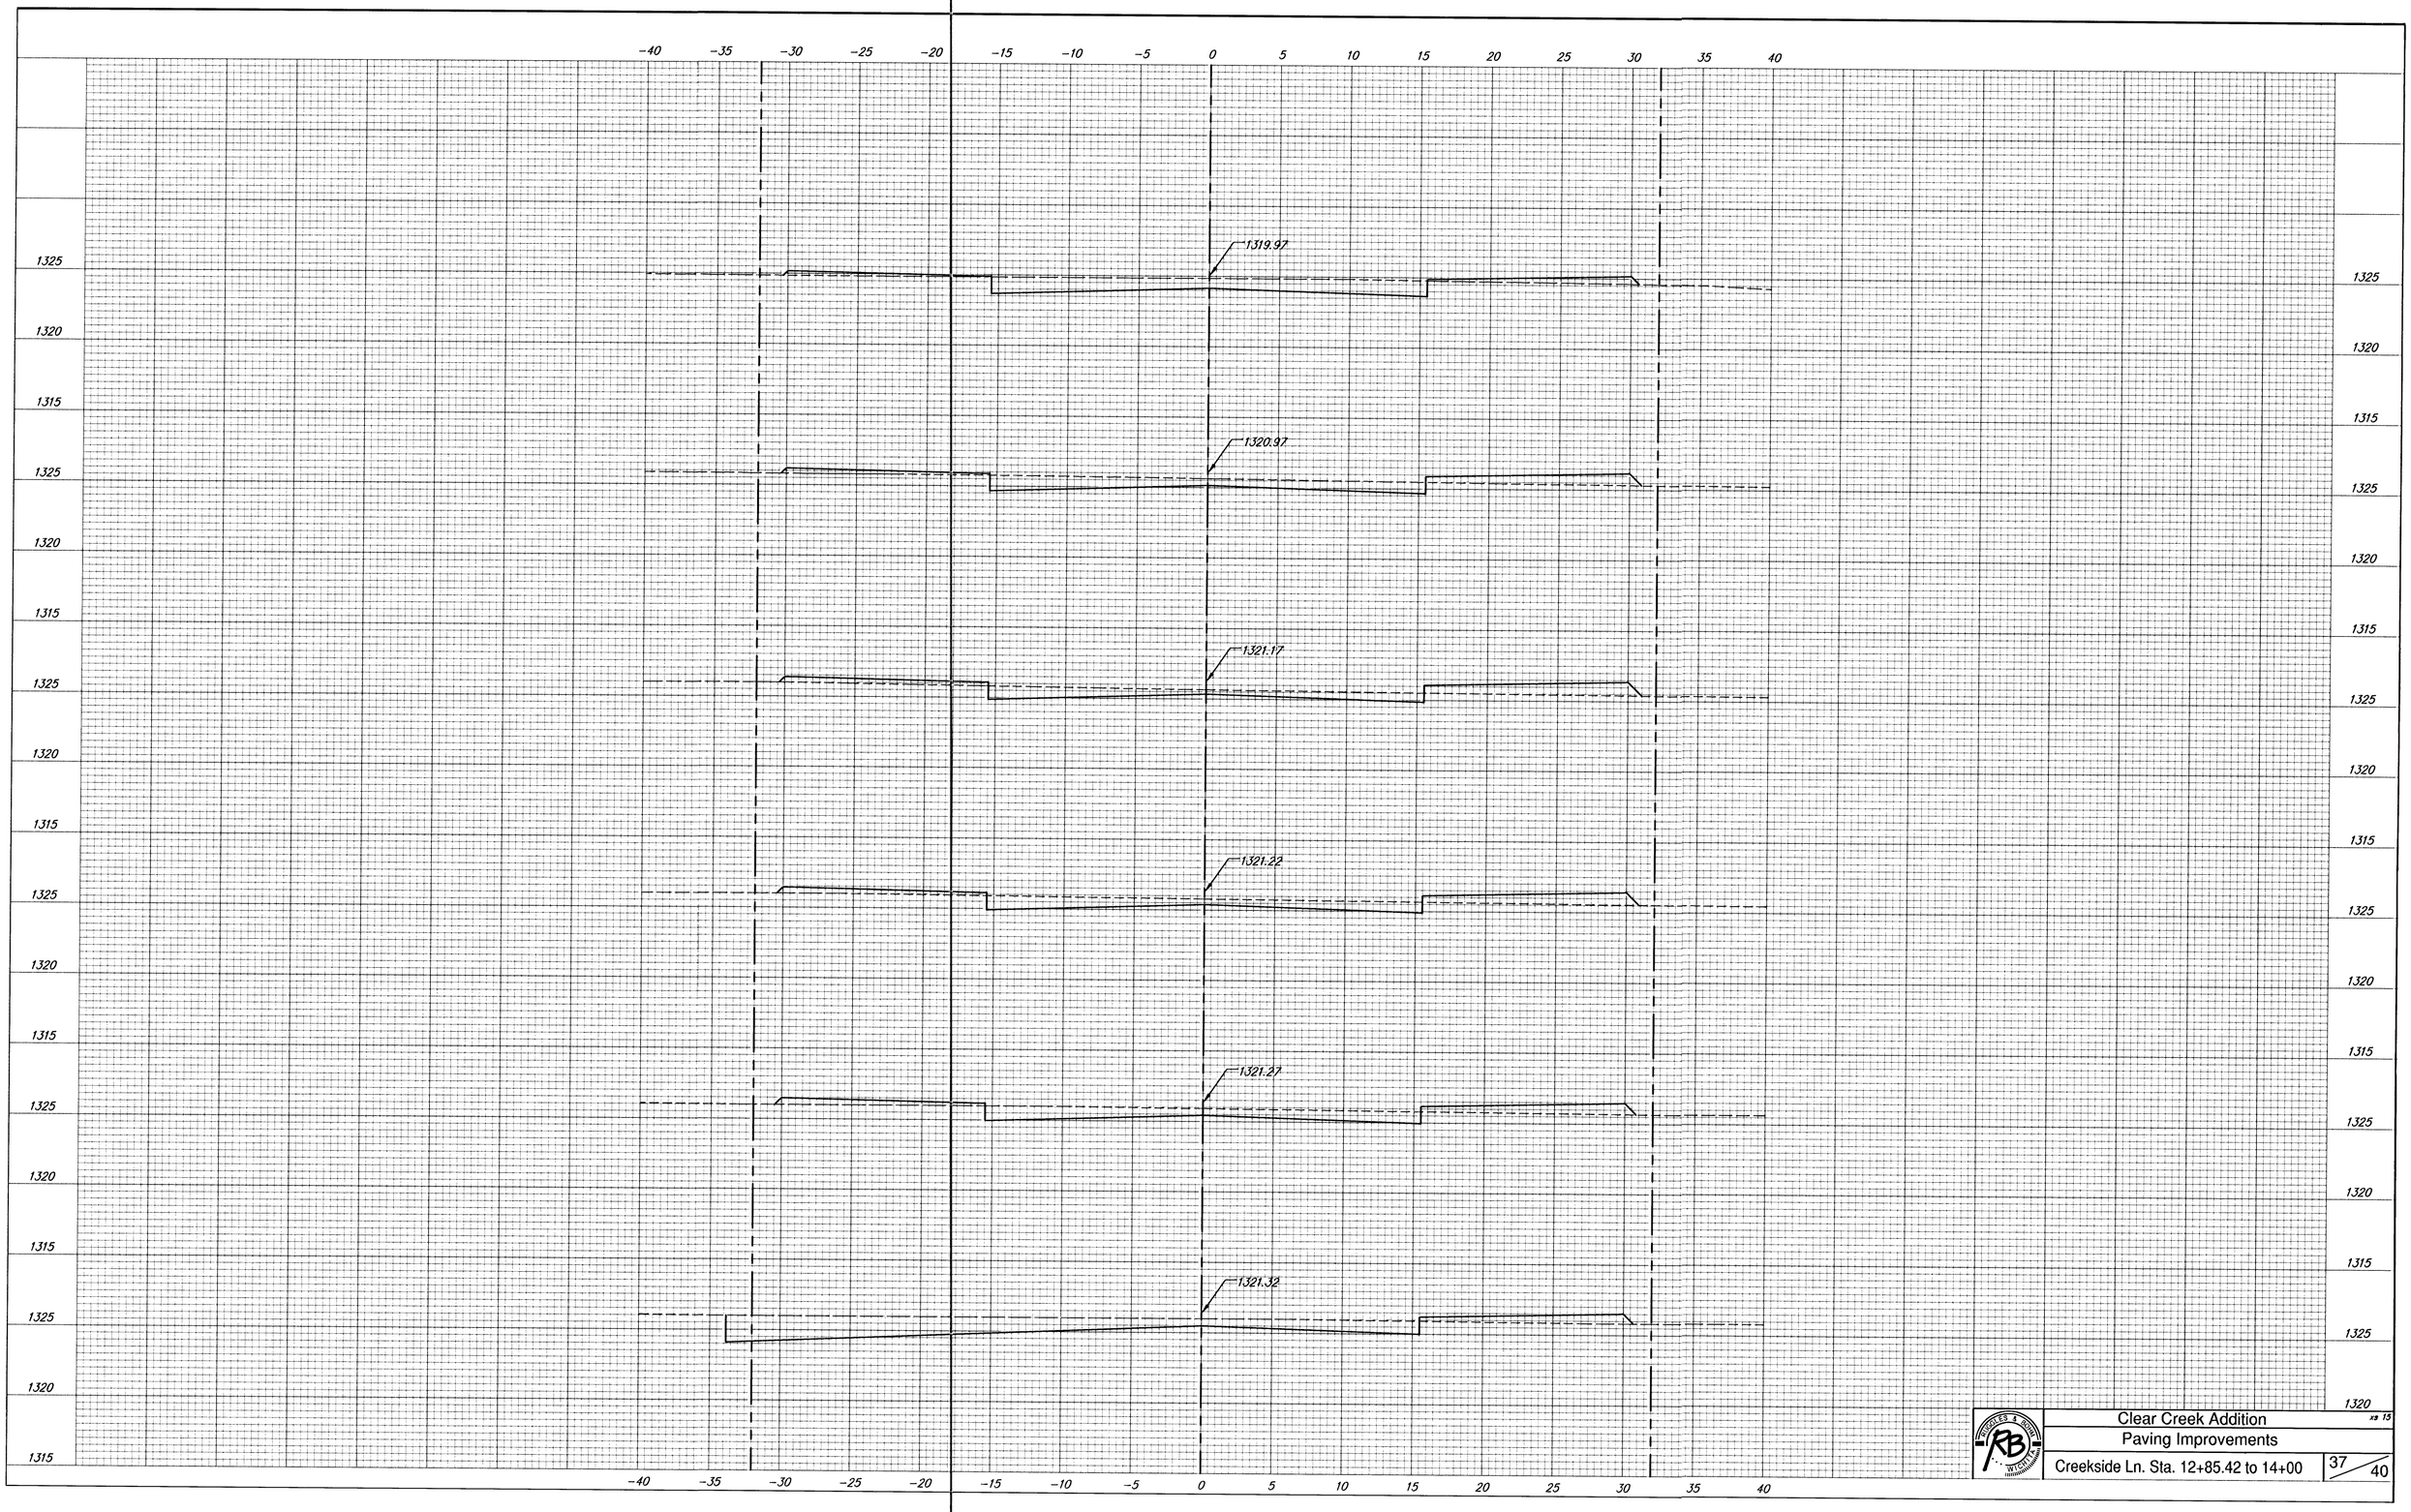


Clear Creek Addition

Paving Improvements

Creekside Ln. Sta. 12+85.42 to 14+00

37 / 40