


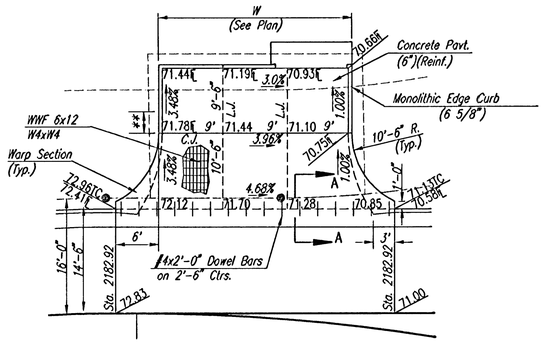


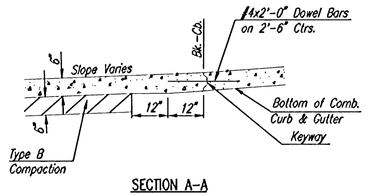

SECTION A-A


PARKING BAY DETAILS

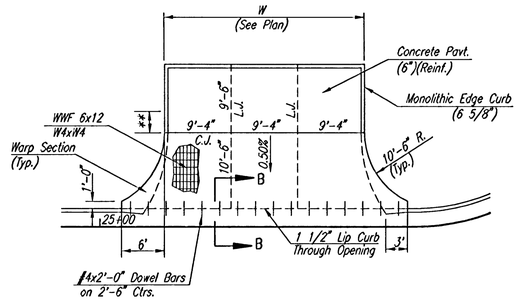

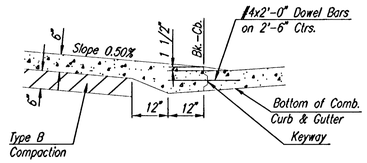


SECTION B-B


PARKING BAY DETAILS

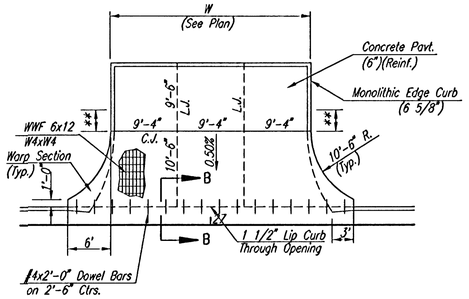

** Taper Curb Height to 0"
in 3 ft. (Typ. Both Side)

6"x12" W4xW4 WIRE FABRIC REINFORCING SHALL BE PLACED SUCH THAT THE WIRES WITH THE 6" SPACING WILL RUN PARALLEL WITH THE LONGITUDINAL JOINT.

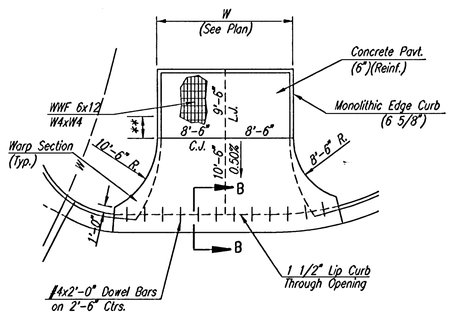

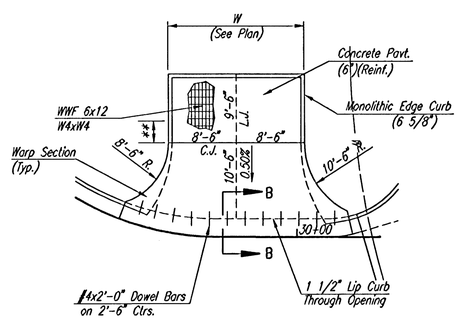

Saved 10-24-2006 7:26:56 AM by BJS
Plot Scale 1:10 10-31-2006 12:25:23 PM by BJS
C:\2006\06572\000\06572-000-C-PARKING BAY DTL

No.	Revision	By	Date

OAK CREEK 3RD

PARKING BAY DETAILS

Professional Engineering Consultants, P.A.
303 S. TOPEKA • WICHITA, KANSAS 67202
316-262-2691 • FAX 316-262-3003

Designed by	BDB, BMM	Job No.	35-06572-000
Drawn by	BJS, TAT	Date	February 2006