


PROJECT NO.	YEAR	SHEET NO.	TOTAL SHEETS
35-06572-000	2006	32	45

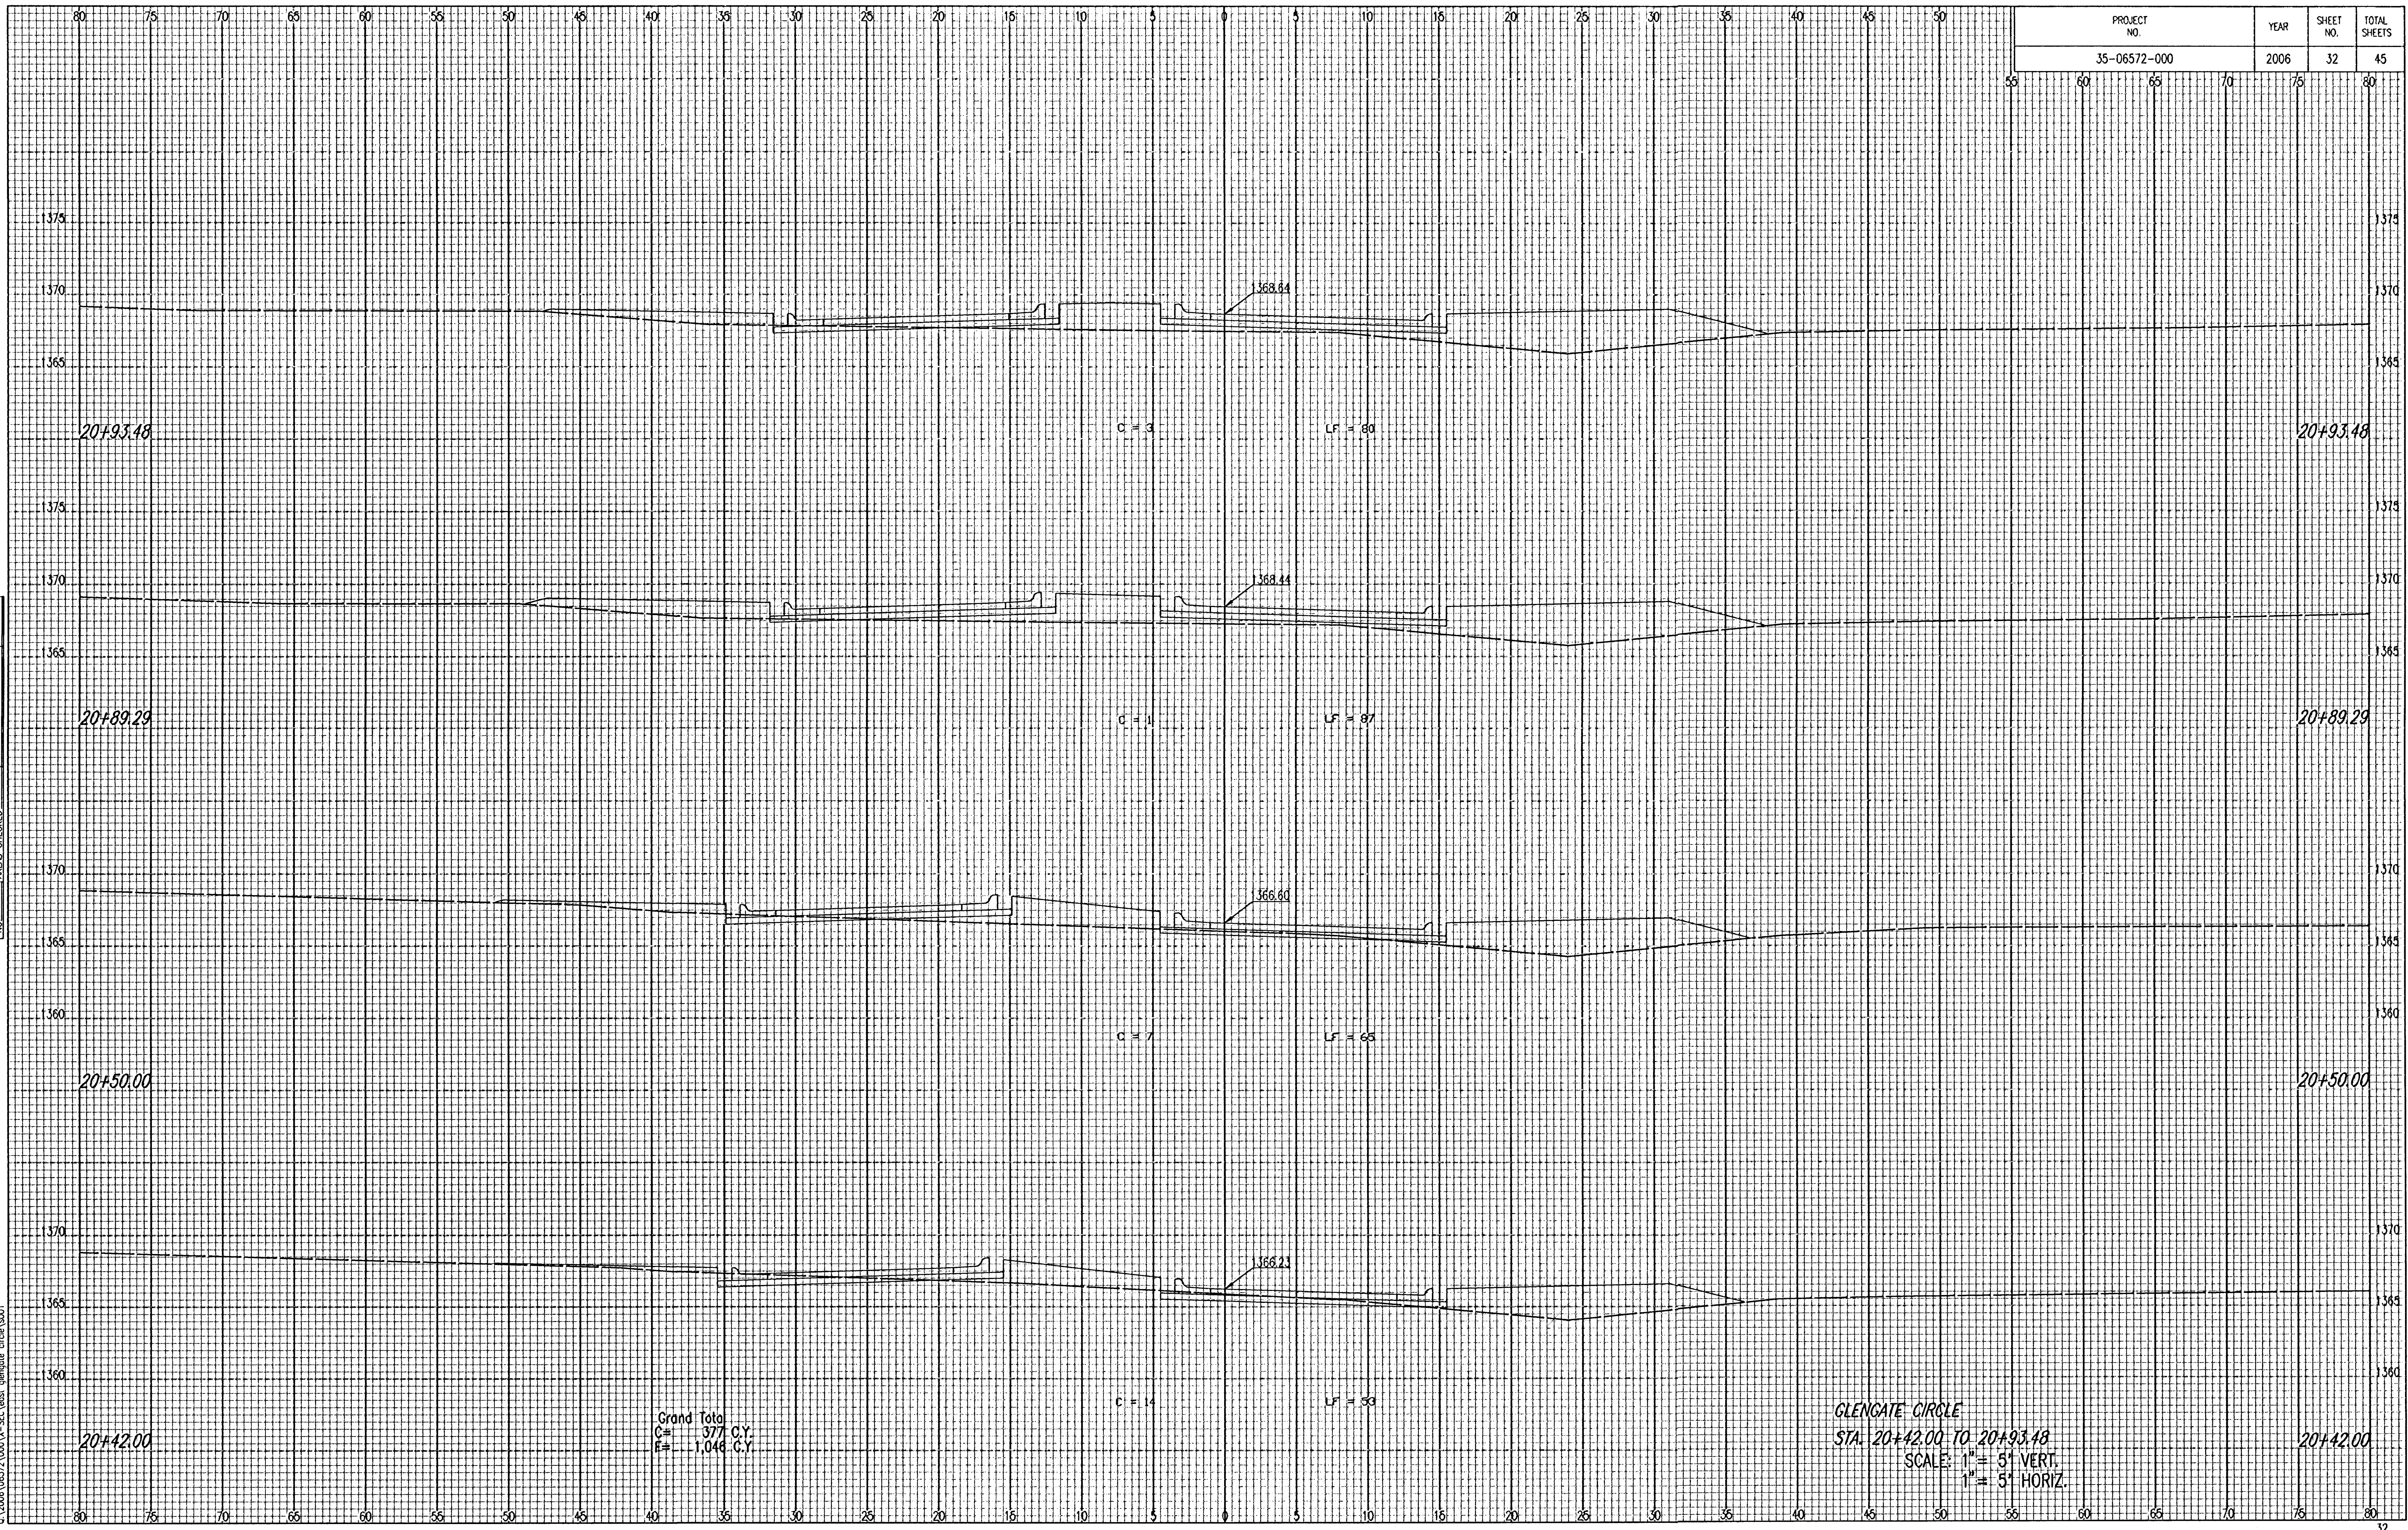

Grand Total	
C=	377 C.Y.
E=	1,046 C.Y.

GLENGATE CIRCLE
STA. 20+42.00 TO 20+93.48
SCALE: 1" = 5' VERT.
1" = 5' HORIZ.

Saved 10-24-2006 7:56:36 AM by BMM
Plot Scale 1:1 10-31-2006 12:45:17 PM by BJS
Q:\2006\06572\000\X-SEC\east glengate circle.s001