




DEETER #2433 GRATE

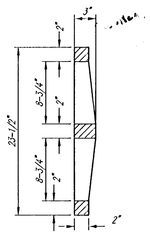


NOTE: Grates shall be imprinted on the top surface with "CITY OF WICHITA" using letters at least 1" in height. Other marking methods may be approved by the engineer.


24" x 24" Frame and Grate Detail

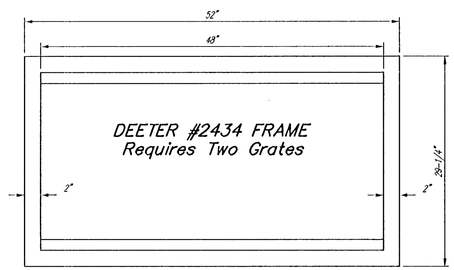

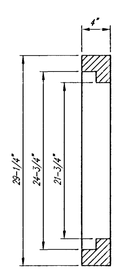

Double 24" x 24" Frame Detail

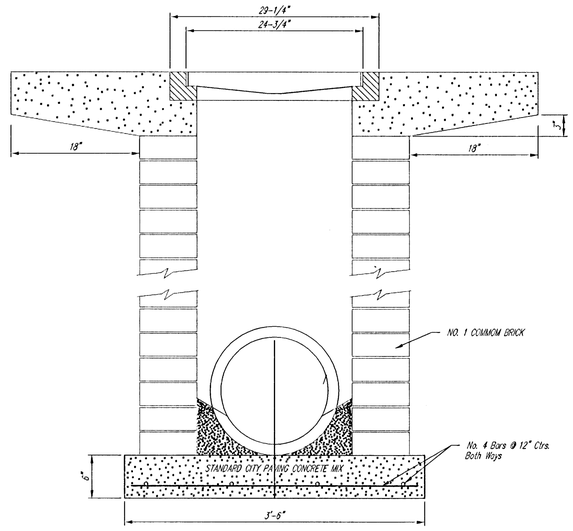

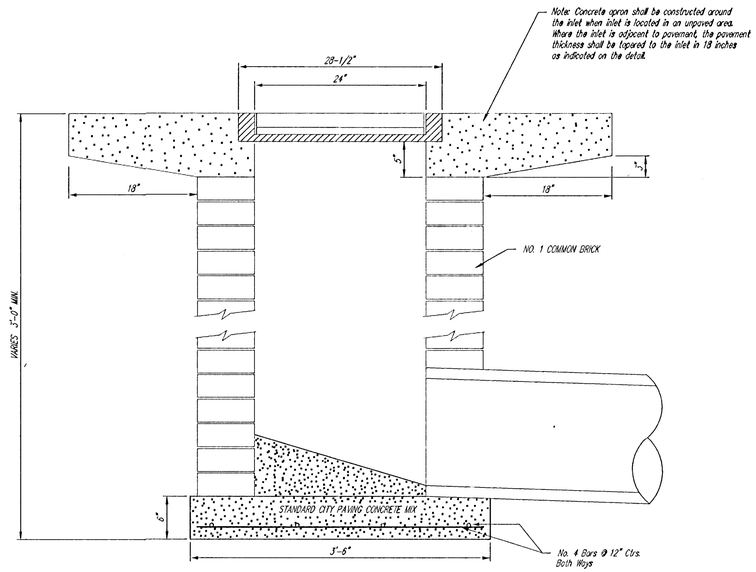

THE CITY OF WICHITA

CITY ENGINEER'S OFFICE
CITY HALL – SEVENTH FLOOR
455 NORTH MAIN STREET
WICHITA, KANSAS 67202
(316) 268-4501
(316) 268-4114 FAX

DROP INLET
2' X 2'/2' X 4'

JAMES L. ARMOUR P.E. – CITY ENGINEER

PROJECT NUMBER	INDEX CODE
1678	PPS(607861)
DATE: JULY 06	SHEET 5 OF 5