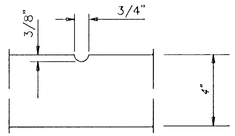
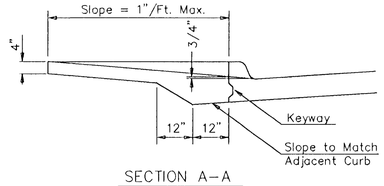




WHEELCHAIR RAMP PLAN VIEW




GROOVE DETAIL




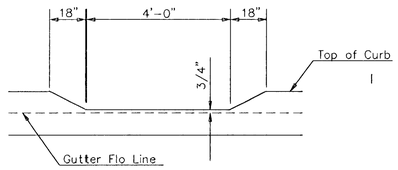
SECTION A–A





DEPRESSED CURB DETAIL

# WHEELCHAIR RAMP DETAIL

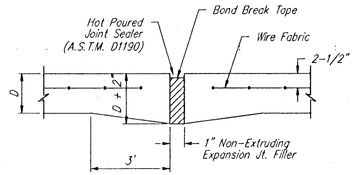



EXPANSION JOINT

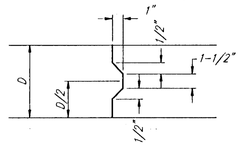
NOTE: Extra Thickness to be Subsidiary to Price of Square Yards Pavement





KEYWAY DETAIL

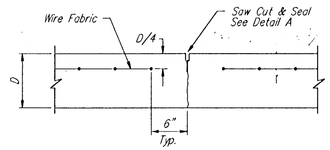



CONTRACTION JOINT DETAIL (C.J.)

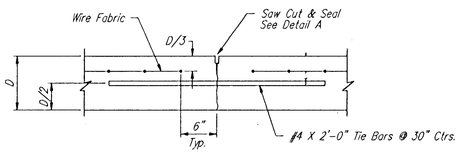



LONGITUDINAL JOINT DETAIL (L.J.)

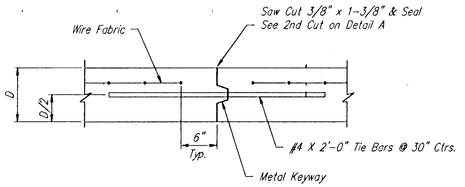


LONGITUDINAL JOINT DETAIL (L.J.)

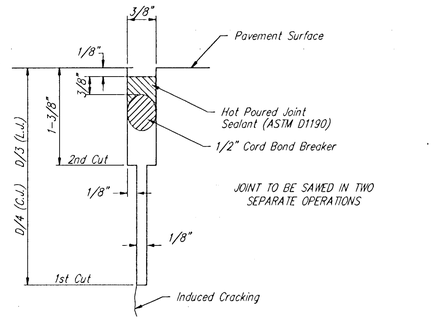



SAW JOINT DETAIL

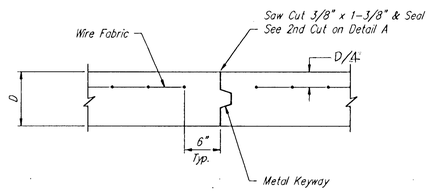


OPTIONAL CONTRACTION CONST. JOINT (C.J.)

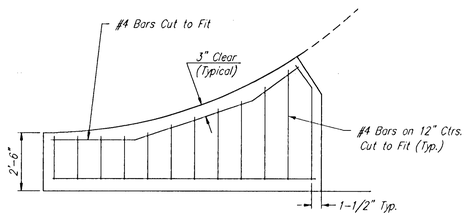(ALTERNATE C.J.)




WING REINFORCING DETAIL

(USE WITH ASPHALTIC CONCRETE PAVEMENT ALTERNATE)

# VALLEY GUTTER DETAILS

BAUGHMAN COMPANY P. A.
ENGINEERING & SURVEYING
316/262-7271 • 315 ELLIS • WICHITA, KANSAS 67211

REV.

PROJECT NUMBER
074 PPP (607879)

SHEET 4 OF 11

| DESIGN | DRAWN | APPROVED | DATE | SCALE |
|---|---|---|---|---|
| CMB\TCR | CMB\JL | | 10-1-92 | 1" = 20' |

town\vg