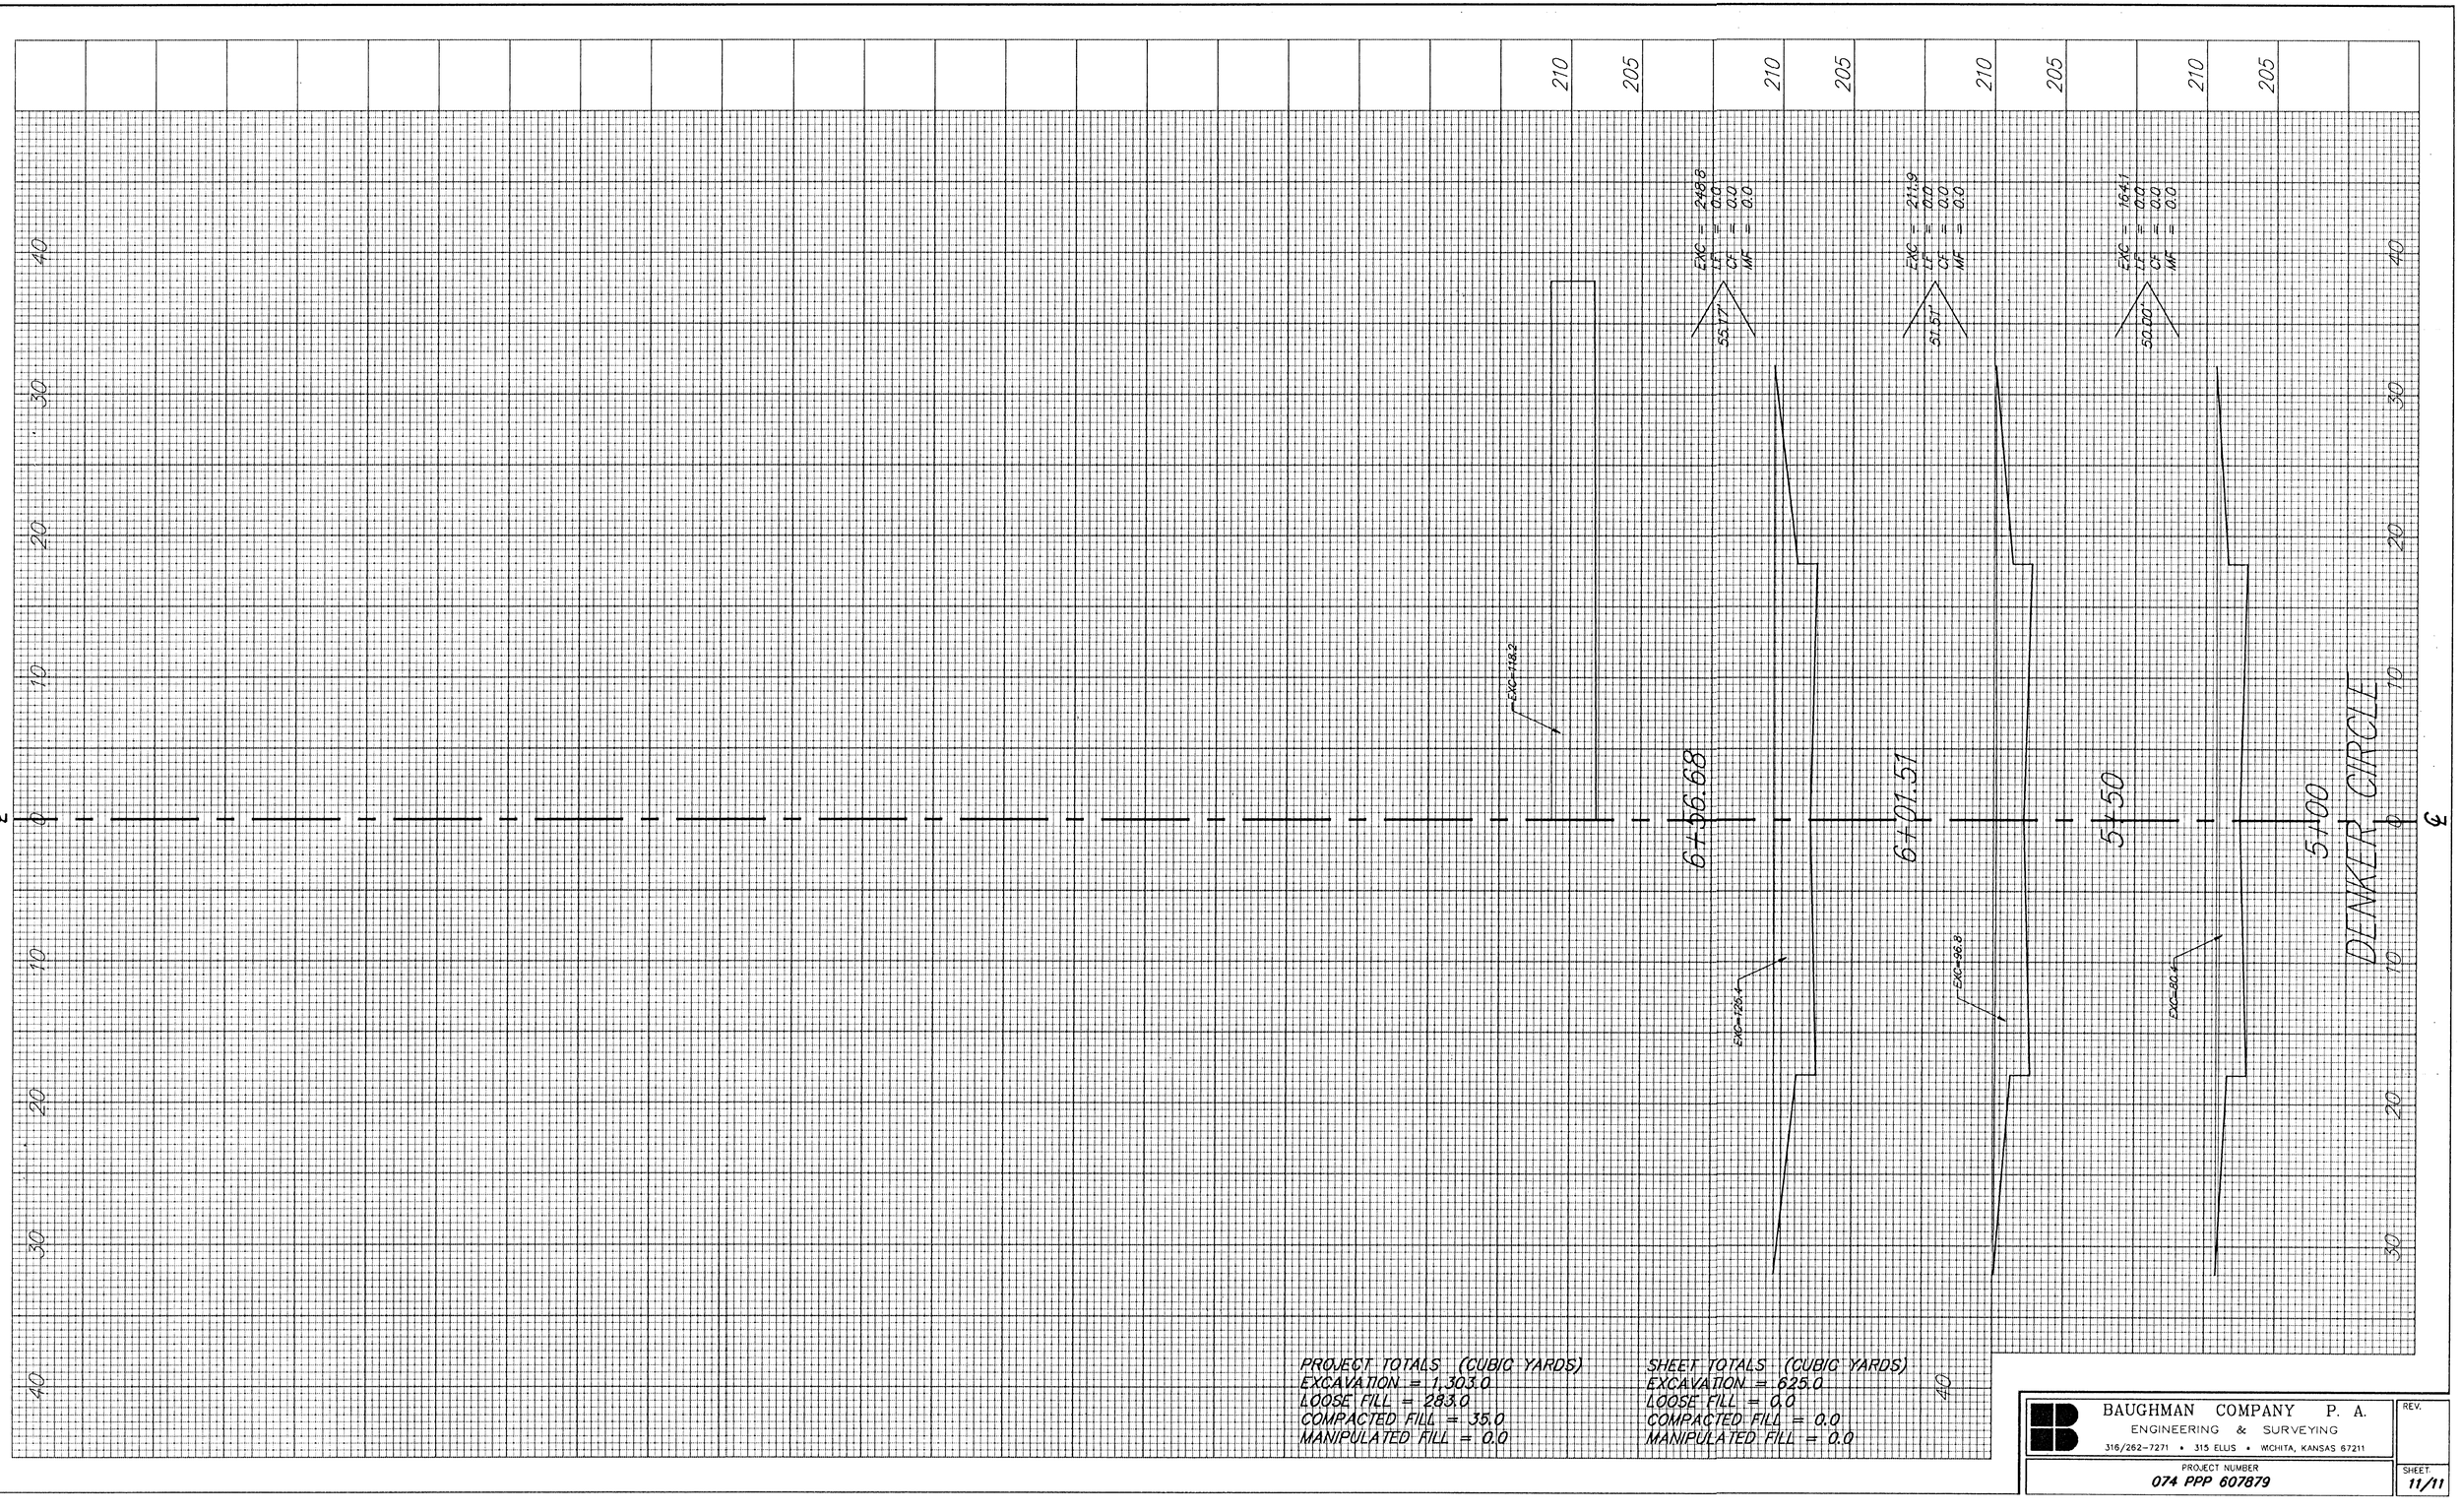


PROJECT TOTALS (CUBIC YARDS)
EXCAVATION = 1,303.0
LOOSE FILL = 283.0
COMPACTED FILL = 35.0
MANIPULATED FILL = 0.0

SHEET TOTALS (CUBIC YARDS)
EXCAVATION = 625.0
LOOSE FILL = 0.0
COMPACTED FILL = 0.0
MANIPULATED FILL = 0.0

BAUGHMAN COMPANY P. A.
ENGINEERING & SURVEYING
316/262-7271 • 315 ELLIS • WICHITA, KANSAS 67211

REV.

PROJECT NUMBER
074 PPP 607879

SHEET
11/11