WILSON FARMS FOURTH ADDITION
WILSON ESTATES COURT
CROSS SECTIONS

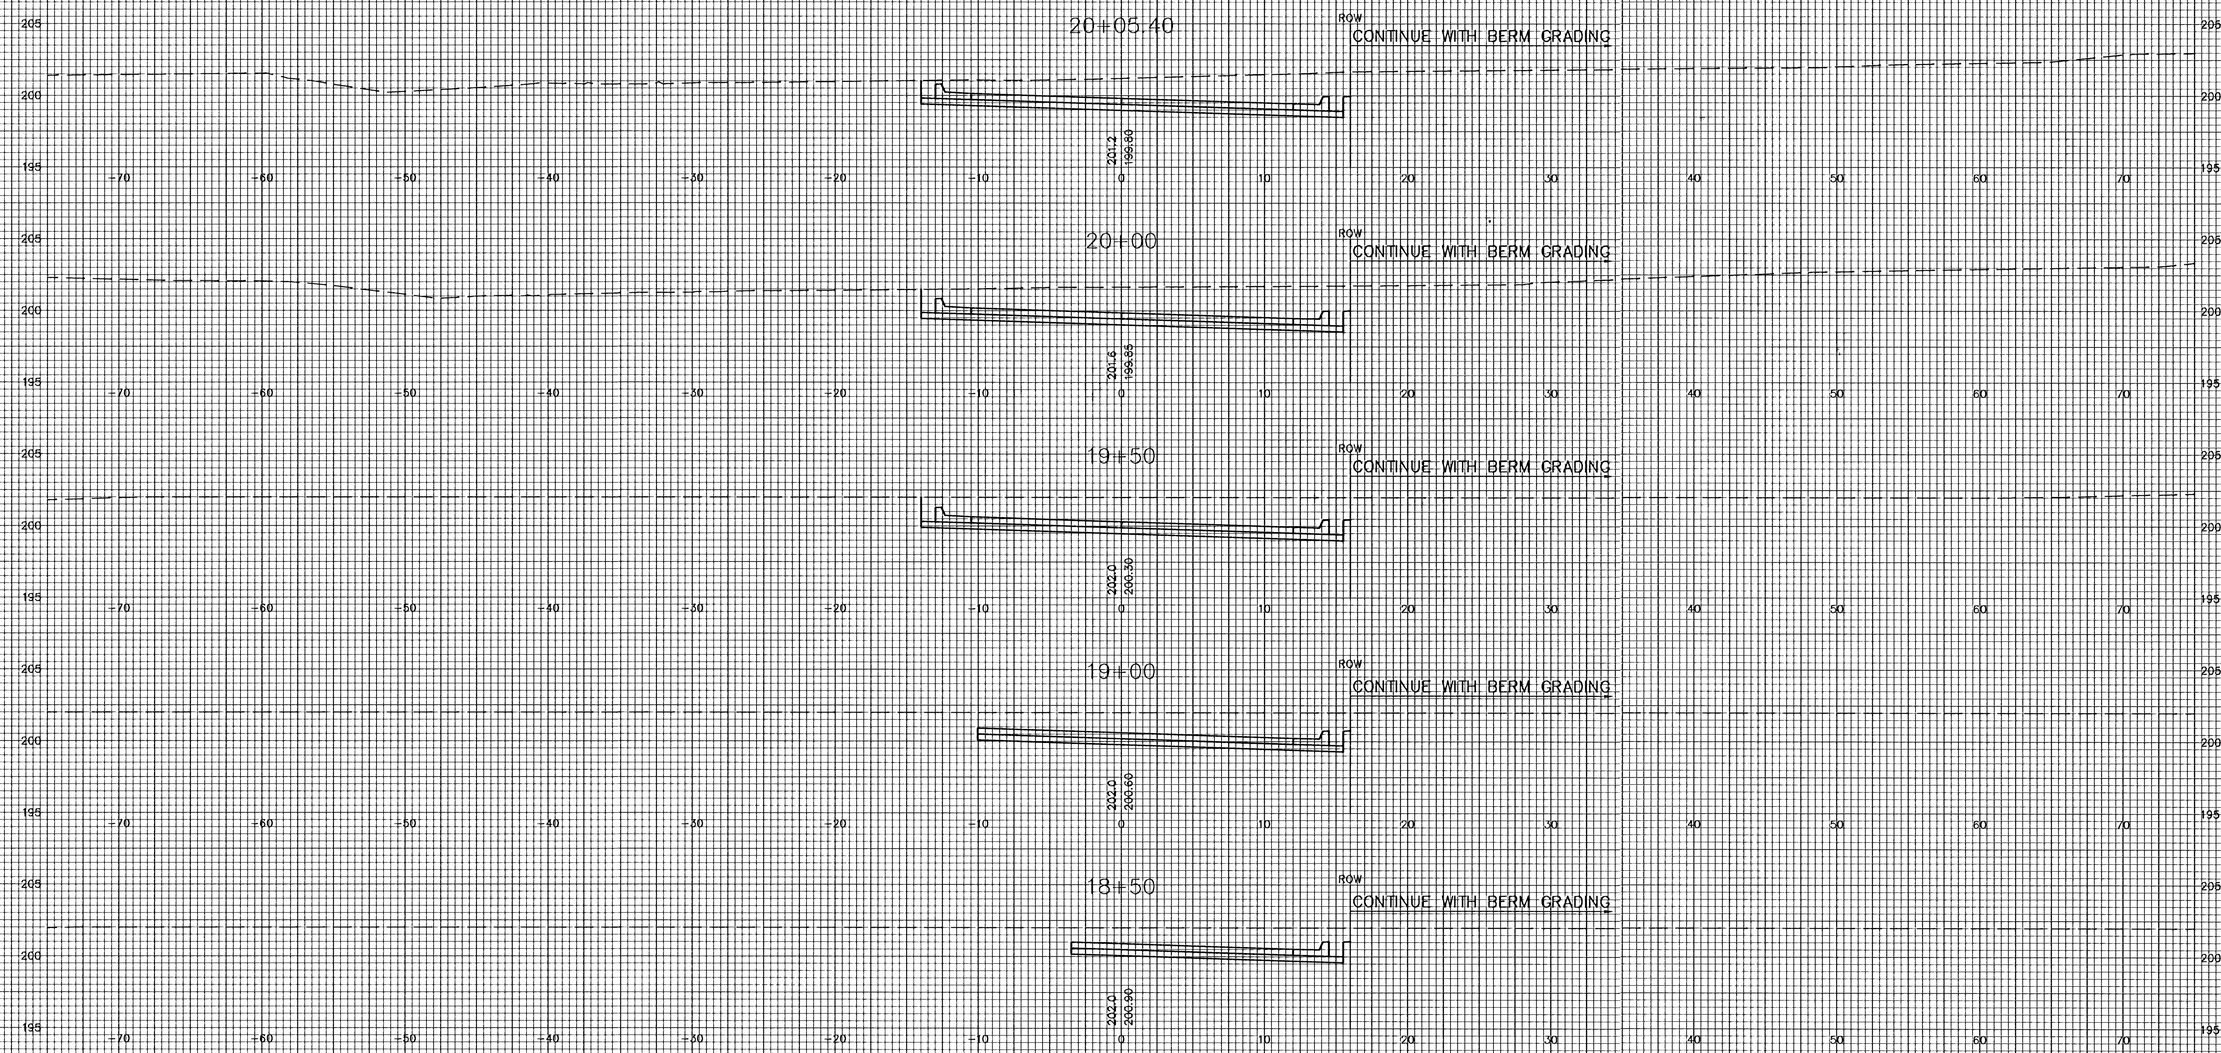

XSEC7

WILSON ESTATES CT. – BASELINE #1