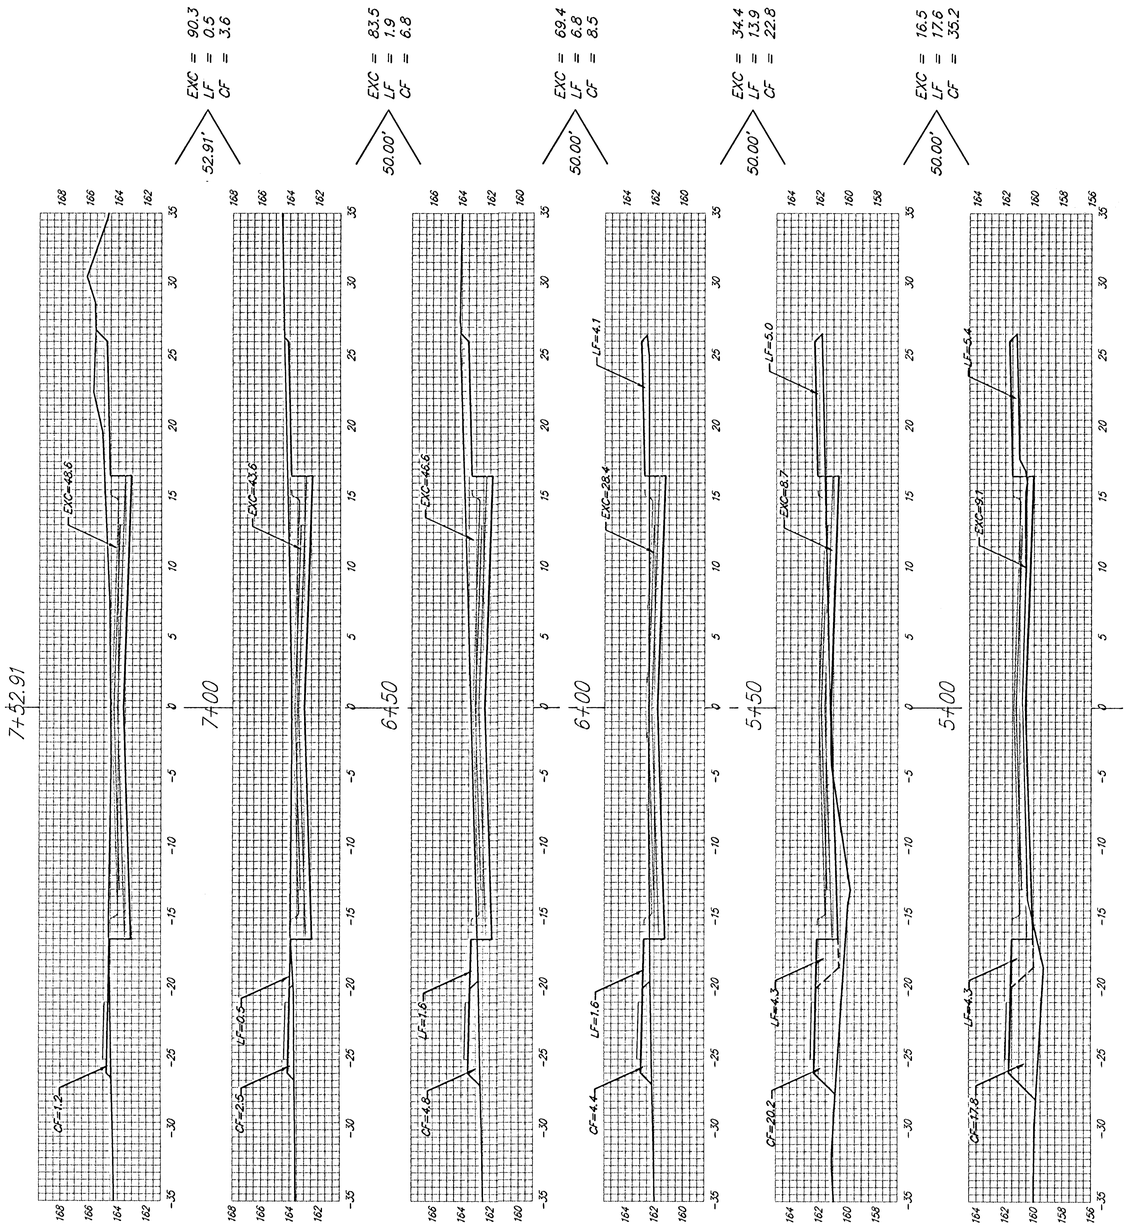


Sheet Totals:

Excavation	=	*294.1 C.Y.*
Loose Fill	=	*40.7 C.Y.*
Compacted Fill	=	*76.9 C.Y.*

BAUGHMAN COMPANY P.A.
ENGINEERING, SURVEYING, & PLANNING
316-262-7271 • 315 ELLIS • WICHITA, KANSAS 67211

PROJECT NUMBER
472- 83797

REV.

SHEET 12 OF 13

GraceFarm/Sht2