
Subdivision Bench Marks

No.	Street and Station	From CL	Description	Elevation
4	Tara Falls, Sta. 12+45.01	17.25' Rt.	Top of Curb at the Southeast corner of the intersection of Tara Falls & Funston. Top of Curb in front of Fire Hydrant.	

Subdivision Bench Marks shall be "Flat Survey Markers No. 8134-08 3" top diameter" provided by Kansas Blue Print Co., Inc. Bench mark installation cost to be subsidiary to curb & gutter.

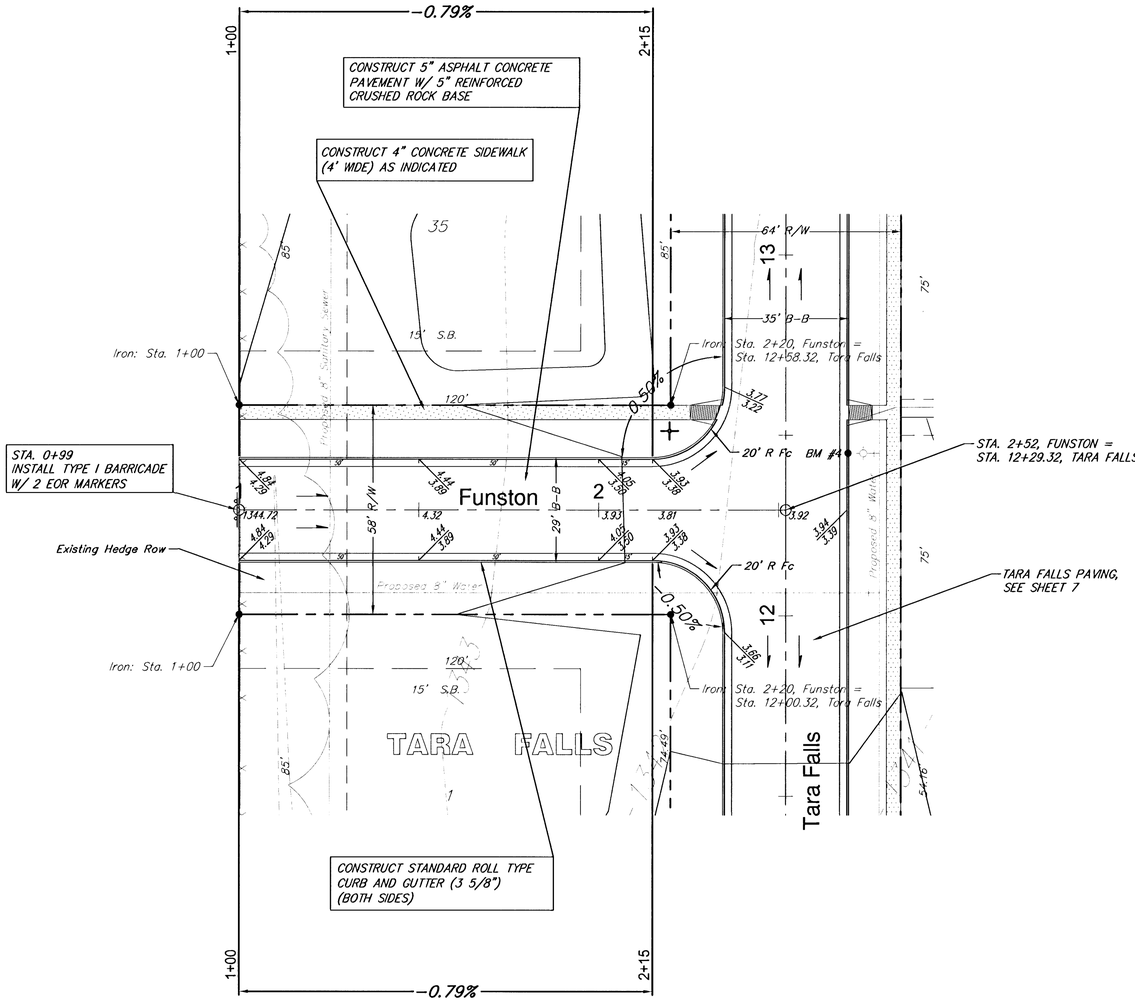

TRIM OR REMOVE TREES ONLY AS NECESSARY FOR CONSTRUCTION. SUBSIDIARY TO BID ITEM 'SITE CLEARING AND RESTORATION'.

NOTE: ROLL TYPE CURB AND GUTTER TO BE CONSTRUCTED ALONG PAVEMENT DEPICTED ON THIS SHEET

SCALE: 1" = 20'

● = IRON

REVISED

Tara Falls - Phase 3 Paving

Funston - Sta. 1+00 to Sta. 2+52

WICHITA, KANSAS

Ruggles & Bohm, P.A.
Engineering, Surveying, Land Planning
924 North Main
Wichita, Kansas 67203
www.rbkansas.com
(316) 264-8008
(316) 264-4621 fax
E-mail: info@rbkansas.com

DESIGN	MWS
DRAWN	MWS
REVIEW	
UTILITY	
DATE	02/26/03
DRAWING FILE	Phase 3 Pav...\Paving.dwg
PROJECT NUMBER	472-83648
R&B JOB	2111.E
SHEET	10 OF 35