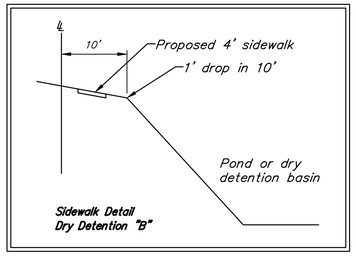

Sidewalk Detail
Dry Detention "B"

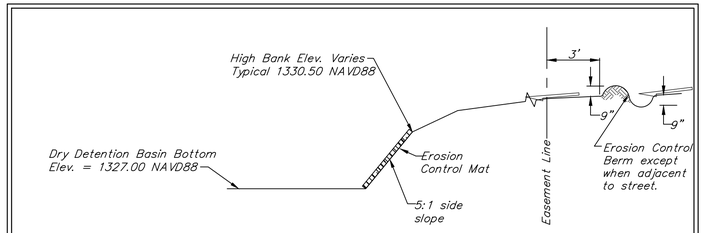

Typical Section Detail
(No Scale)

---1385--- Existing Grade

1385 Proposed Grade

All trees in dry detention pond to remain.

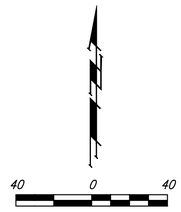

Install 930 S.Y. Curlex II, or approved equal to be paid for as bid item "Erosion Control Mat". Erosion control mat shall be installed and anchored per manufacturer's specifications. Note: This quantity does not include excess material necessary for overlap and anchoring.

Construct dry detention basin per detail, this sheet.

Existing Dry Pond

Construct 4' Wide Concrete Sidewalk 4" around pond to grades shown per detail, this sheet.

Fill area with Fill, Compacted (90% Density) to grades shown.

Existing Pond

Match

℄ 20' DRNG. EASEMENT

UTIL. ESM'T.

WTR

EXSS

SSMH

33.0 inlet

RES. "C"

KOLMAR

SUNN

Baughman Company, P.A.
315 Ellis St. Wallace, KS 67761 P 1(962)327-2171 F 1(962)327-2149
Name: AED Home: MJS Cell: (620)655-0000 Mobile: (620)655-0000
Fax: KSWireless.Net Approved: Date: 12/18
Baughman

EDGE WATER 3RD ADDITION

DRY DETENTION "B"

STORM WATER DRAIN IMPROVEMENTS

REVISIONS:

SHEET 17 OF 38