
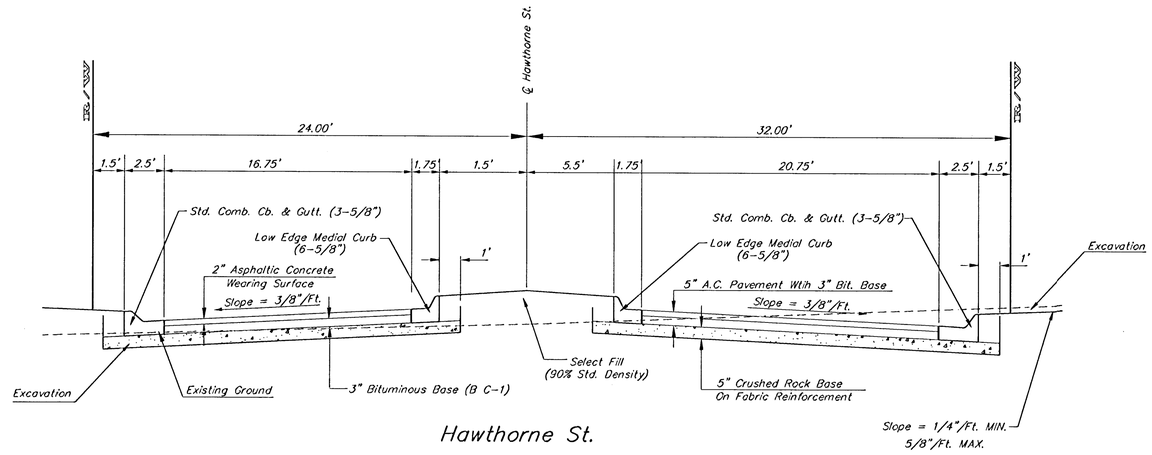


Hawthorne St.

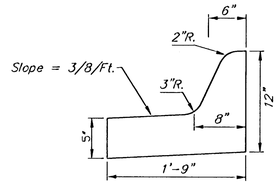

Medial Curb Detail
(Low Edge)
Not to Scale

Note: To be paid as Medial Curb & Gutter (6 5/8")

SHOAL CREEK 2ND ADDITION
ENTRANCE DETAILS

BAUGHMAN COMPANY P.A.
ENGINEERING, SURVEYING, & PLANNING
316-262-7271 • 315 ELLIS • WICHITA, KANSAS 67211

PROJECT NUMBER 472-83820

SHEET 4 OF 20

DESIGN	DRAWN	APPROVED	DATE	SCALE
Staff	Staff		10/03	None