


109+50

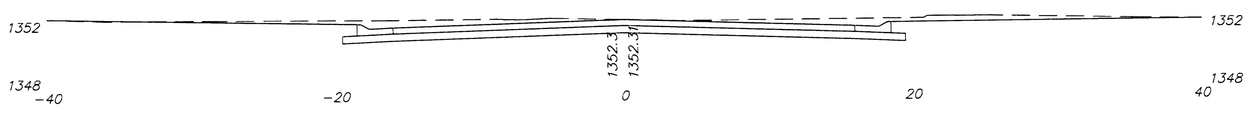


109+00

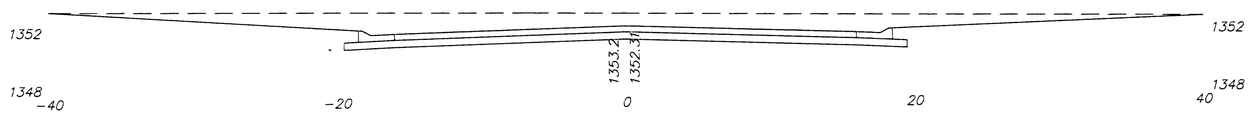


108+50

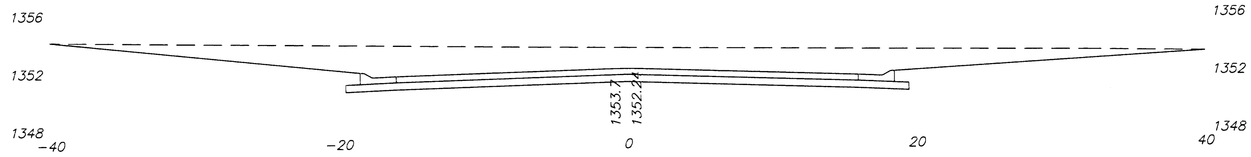


108+00

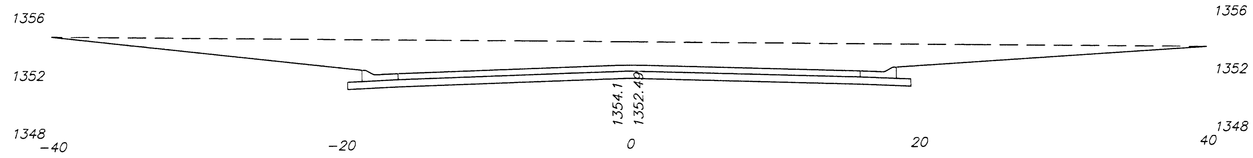


107+50

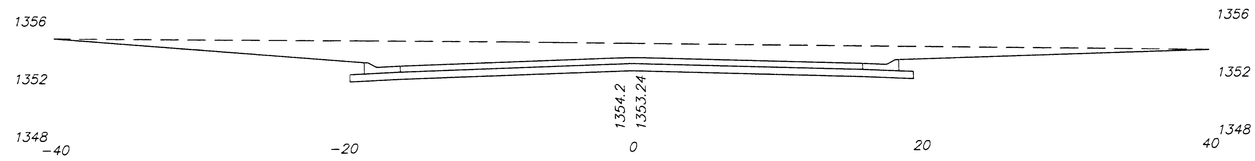

107+00

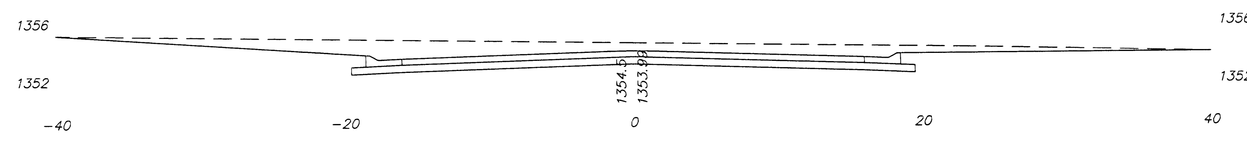

106+91.23

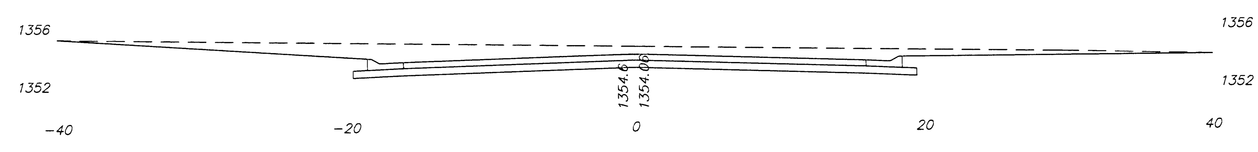

Smithmoor 10th Addition

Smithmoor St. Cross Sections

Wichita, Kansas

kemiller engineering
245 S. Market
Wichita, KS 67202
316/264-1042

PROJECT NUMBER	
KEM NO. 02037	SHEET 20
DESIGN RR	OF 21
FILE Xsections	
DRAWN RR	
DATE 04/03	
REVISED	