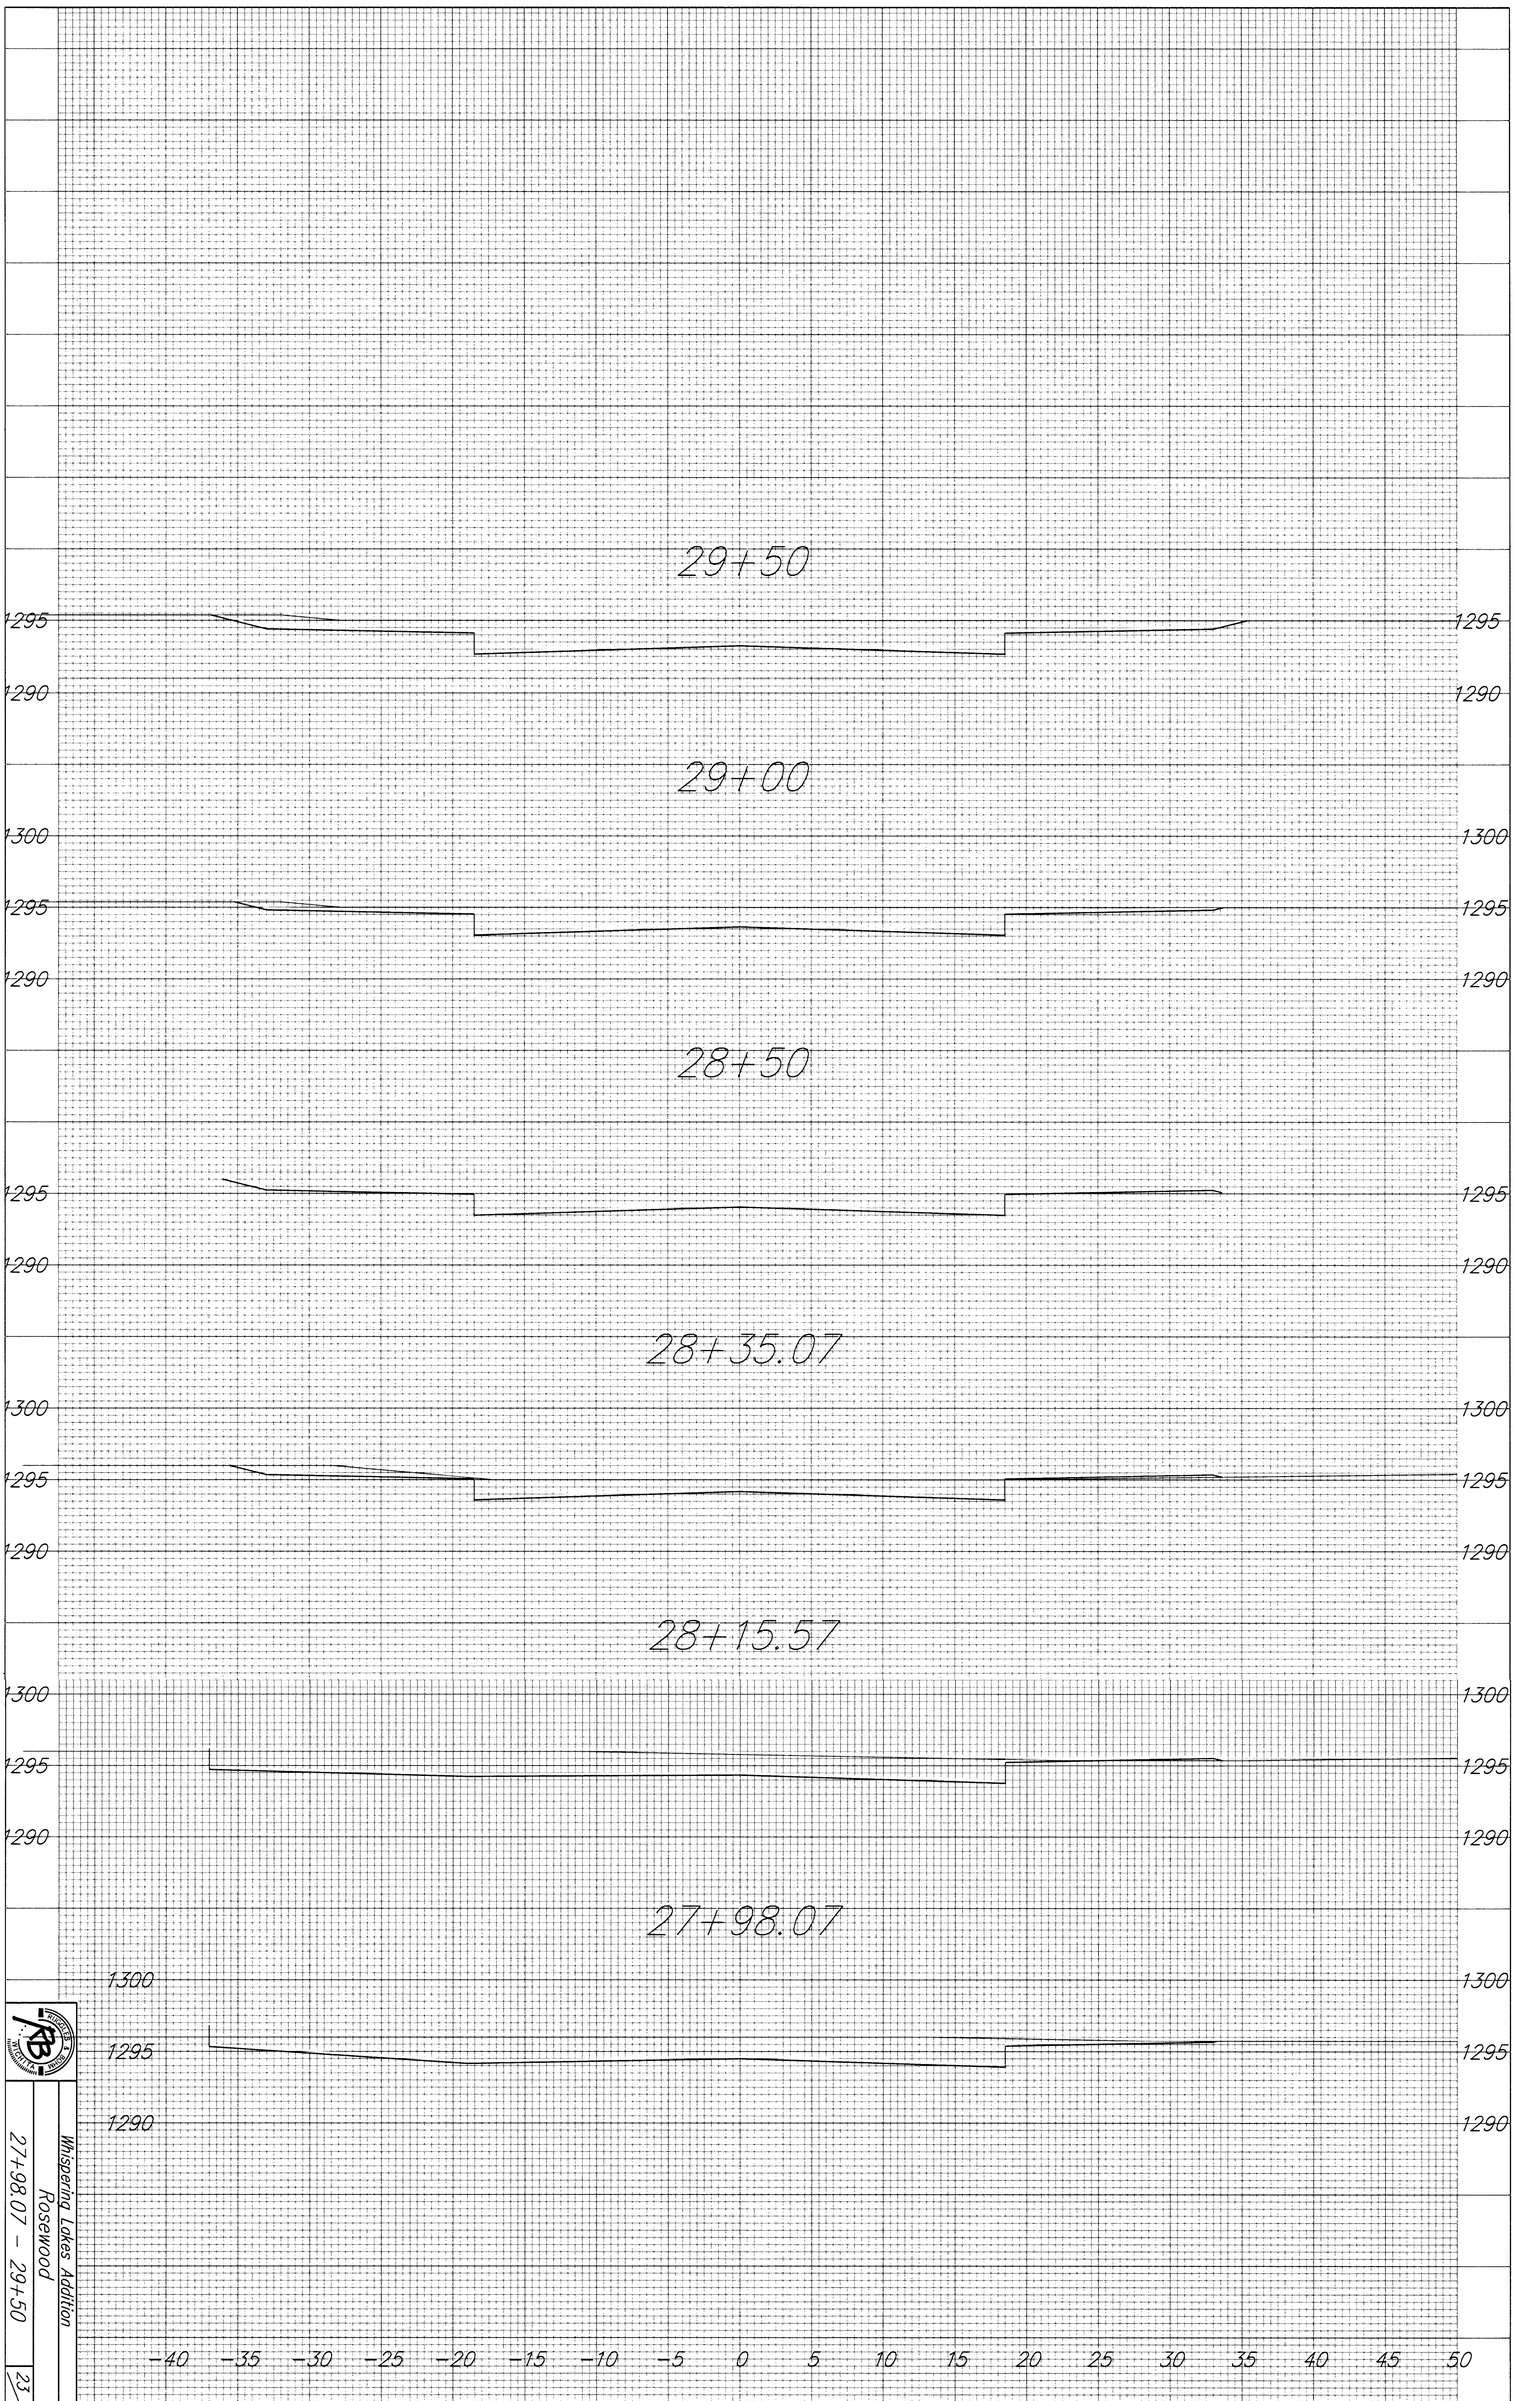


Whispering Lakes Addition
Rosewood
27+98.07 - 29+50
23
31