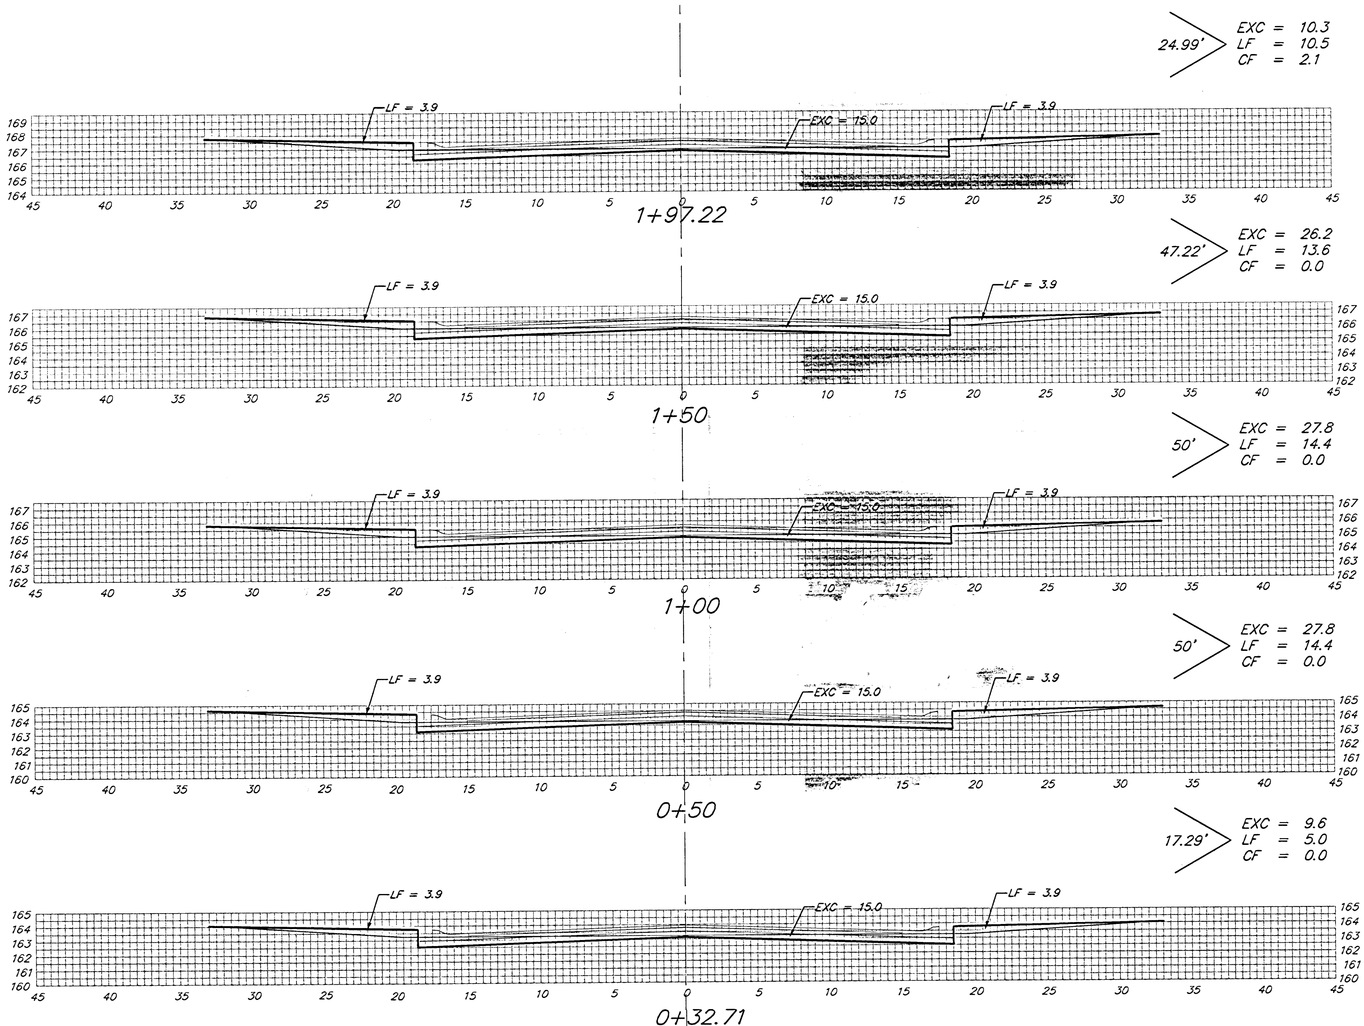


VALERIE CIR. (Lots 8–16, BLK B)

Sheet Totals:

Excavation = 101.7 C.Y.
Loose Fill = 57.9 C.Y.
Compacted Fill = 2.1 C.Y.

BAUGHMAN COMPANY P.A.
ENGINEERING, SURVEYING, & PLANNING
316-262-7221 • 315 ELLIS • WICHITA, KANSAS 67211

PROJECT NUMBER
472-83891

REV.

SHEET
25
OF
33

Tylerlanding\XS5