
FINAL SURVEY		BY	DATE
	SURVEYED		
	PLOTTED		
NOTE BOOK	TEMPLATE		
	AREAS		
NO.	AREAS CHECKED		

Drawing Name: i/1999/99127/xchapel2.dgn
Date Plotted: 8-2-99

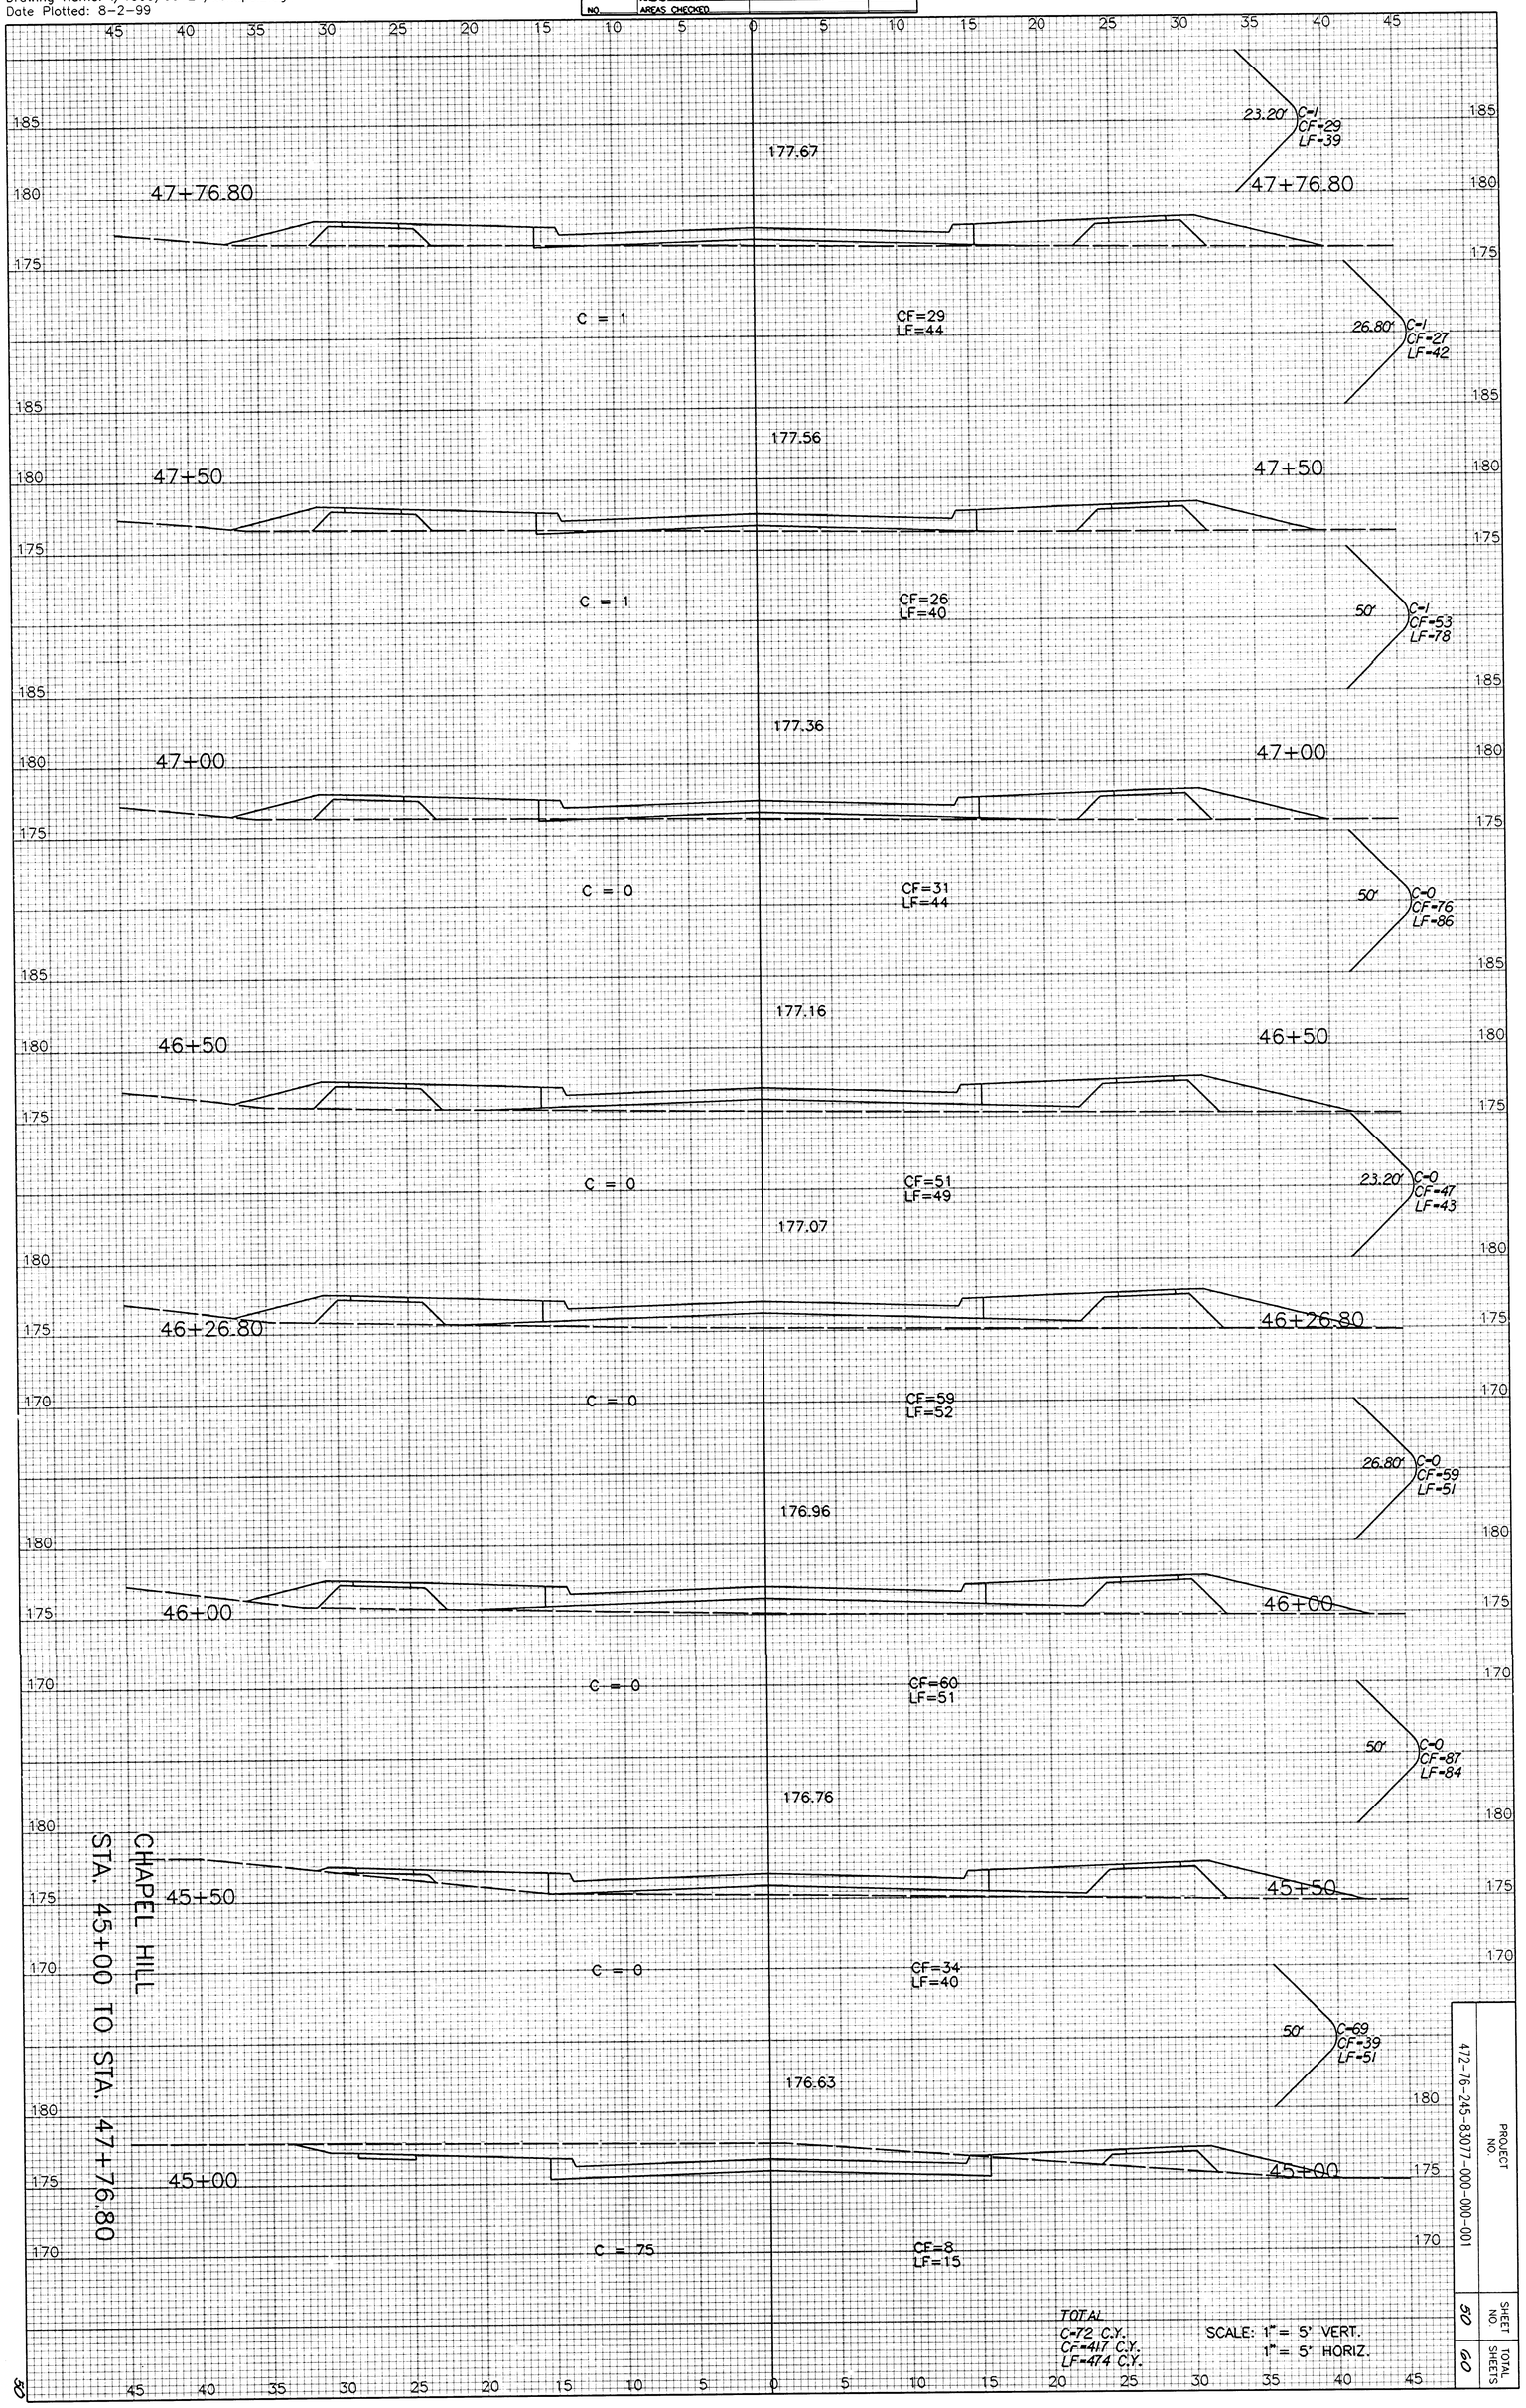

TOTAL
C=72 C.Y.
CF=417 C.Y.
LF=474 C.Y.

SCALE: 1" = 5' VERT.
1" = 5' HORIZ.

PROJECT NO.	SHEET NO.	TOTAL SHEETS
472-76-245-8307-000-000-001	50	60