
FOX RIDGE ADDITION - PHASE 1
CROSS SECTIONS
BRUSH CREEK

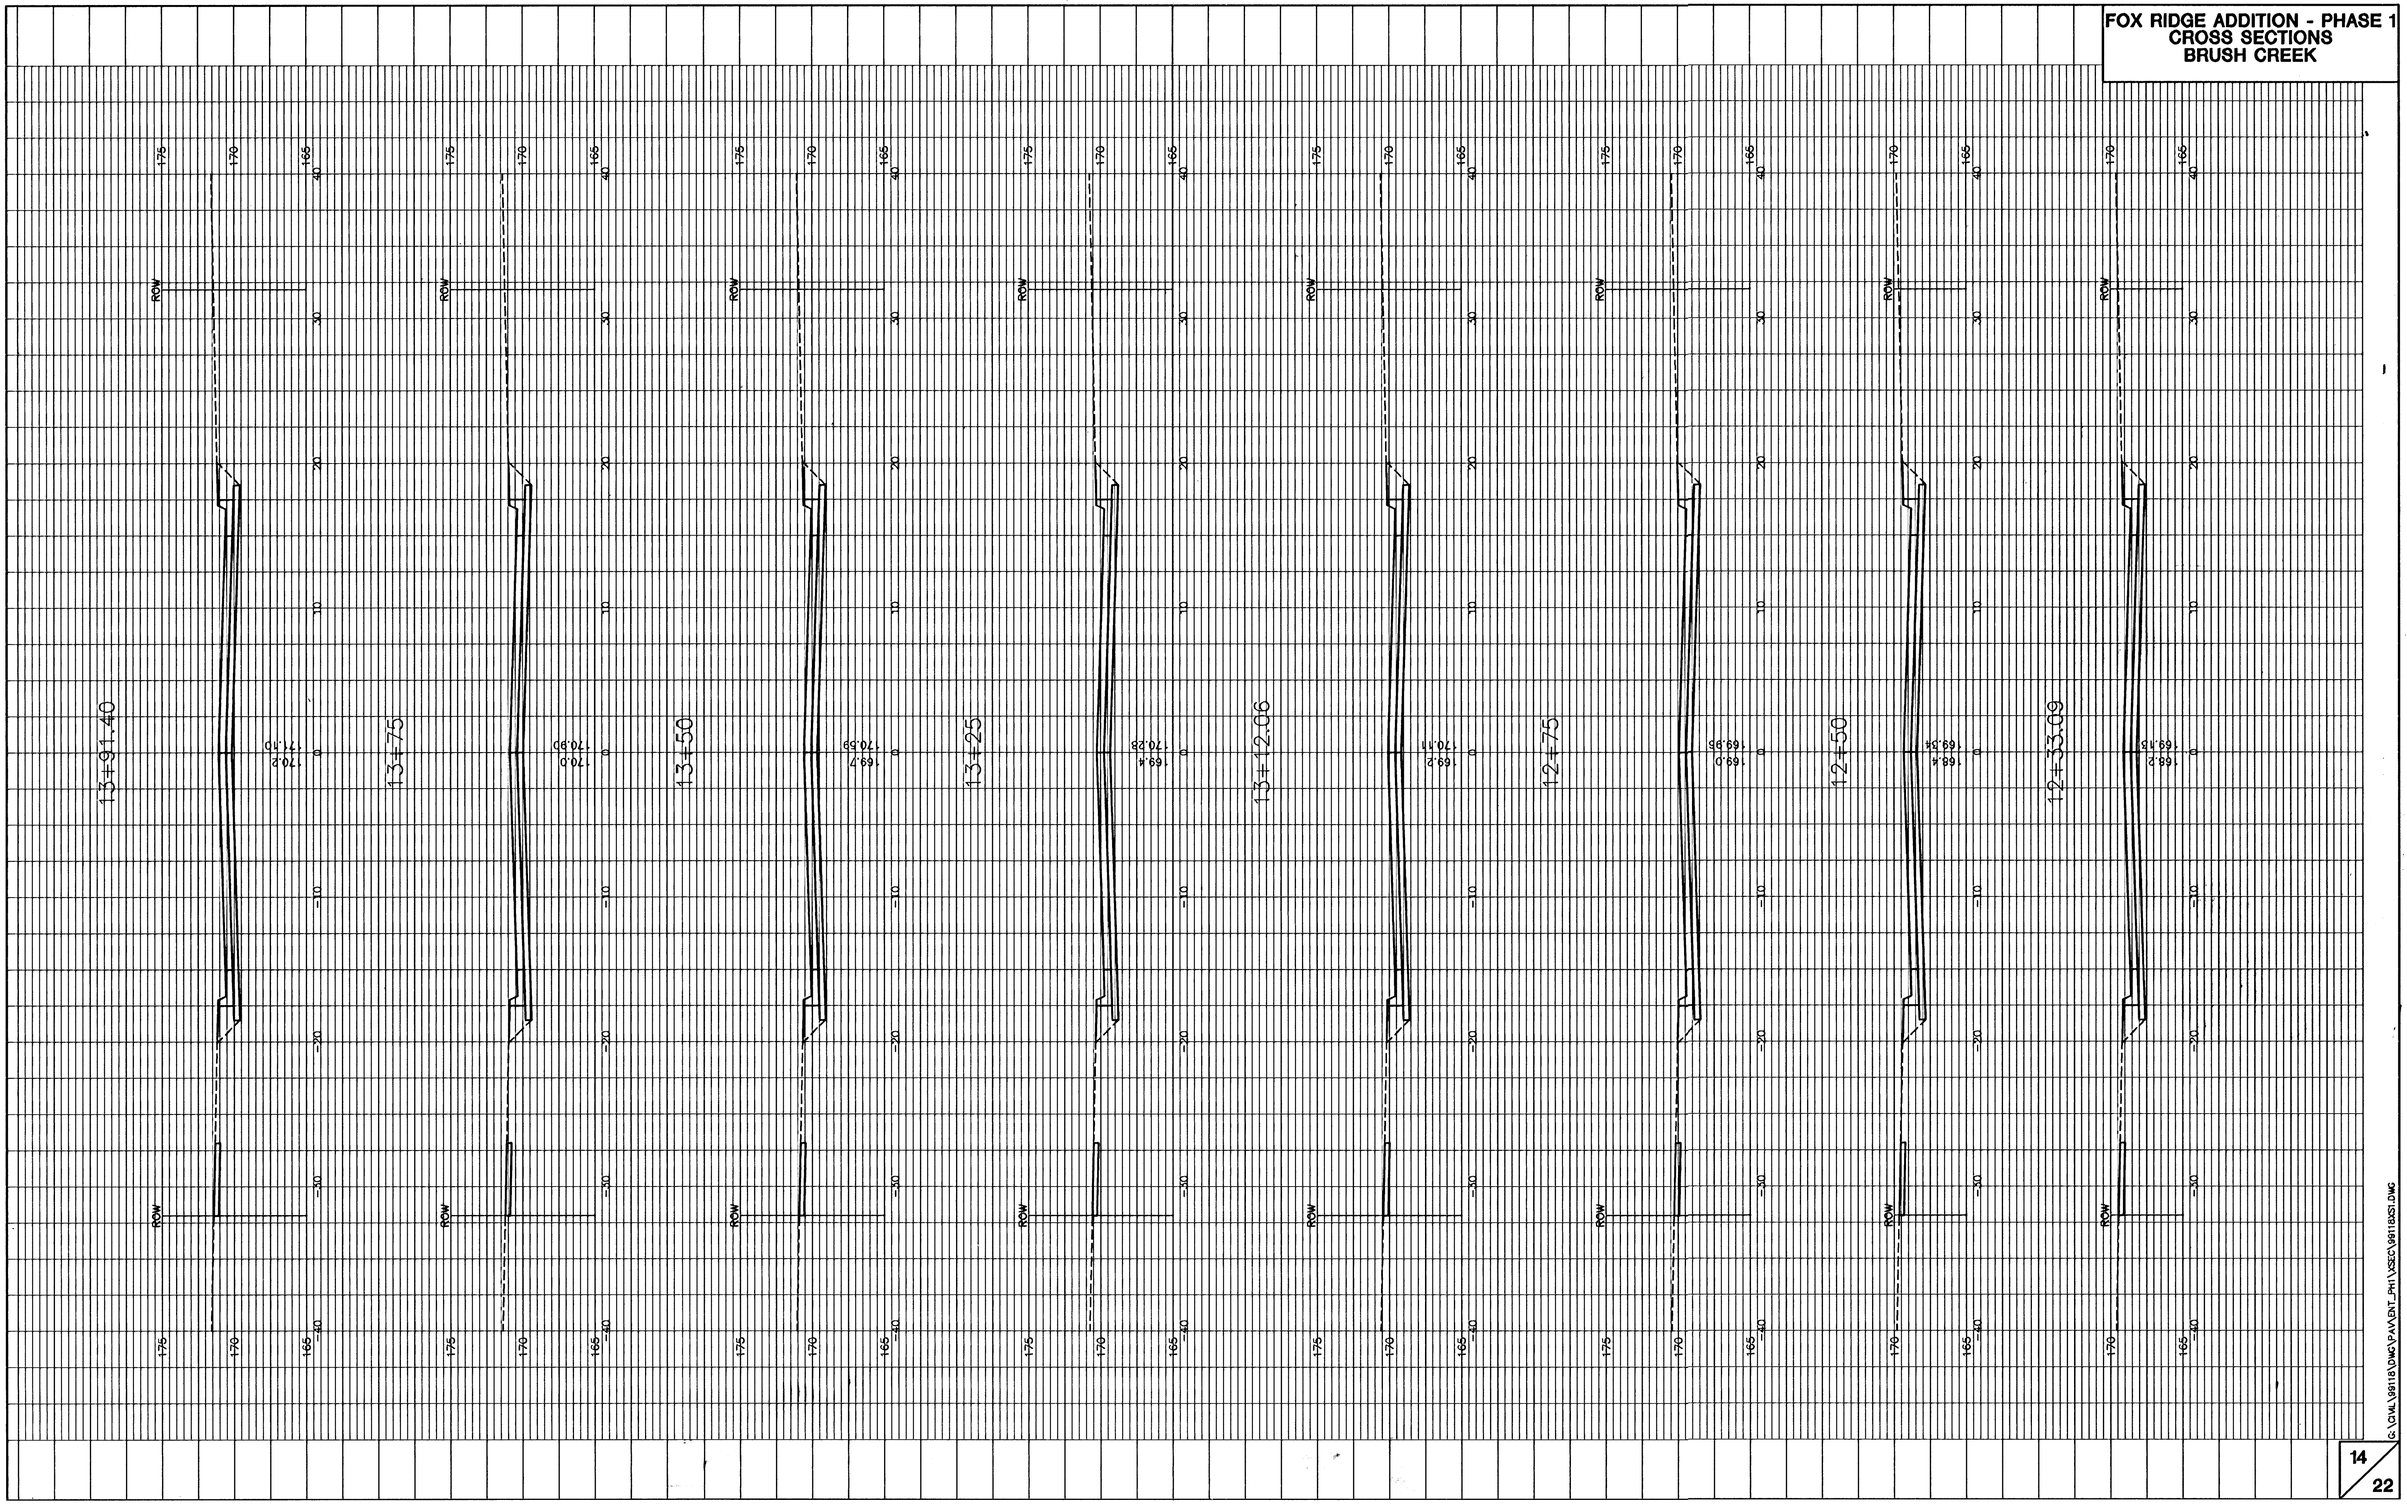

G:\CIVIL\98118\DWG\PAVEMT_PH1\XSEC\98118SS1.DWG