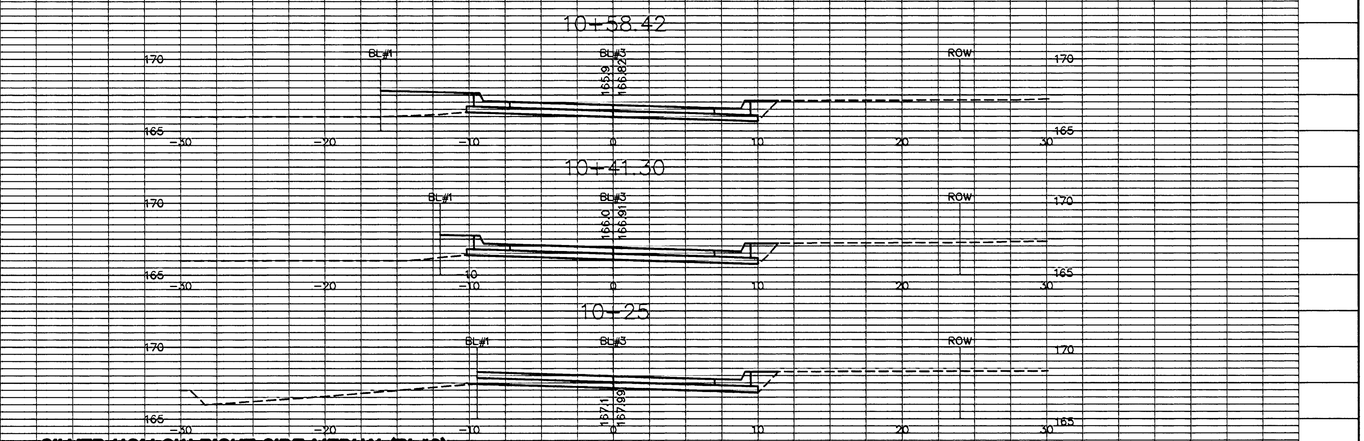

SILVER HOLLOW RIGHT SIDE MEDIAN (BL#3)

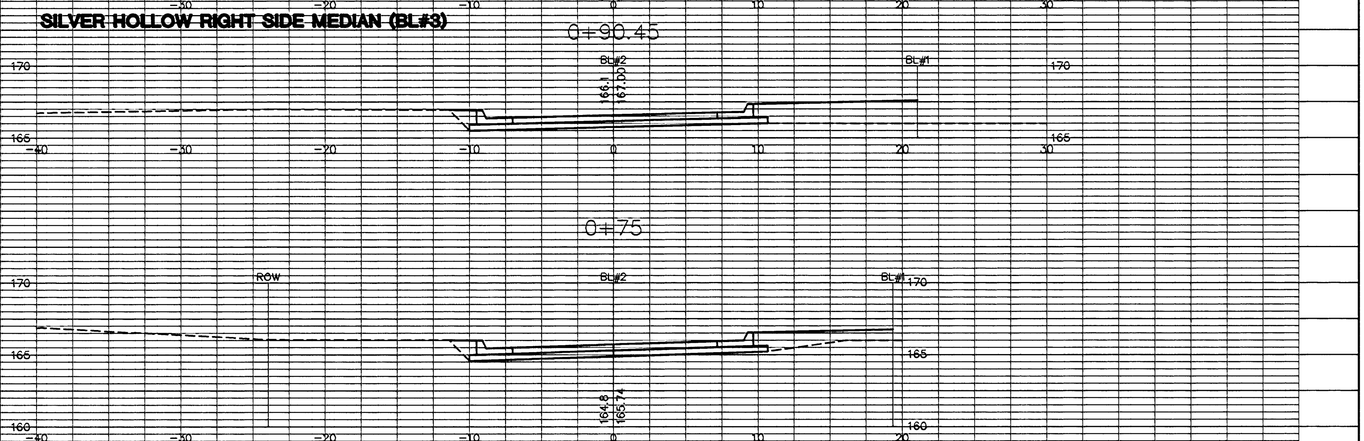

SILVER HOLLOW LEFT SIDE MEDIAN (BL#2)

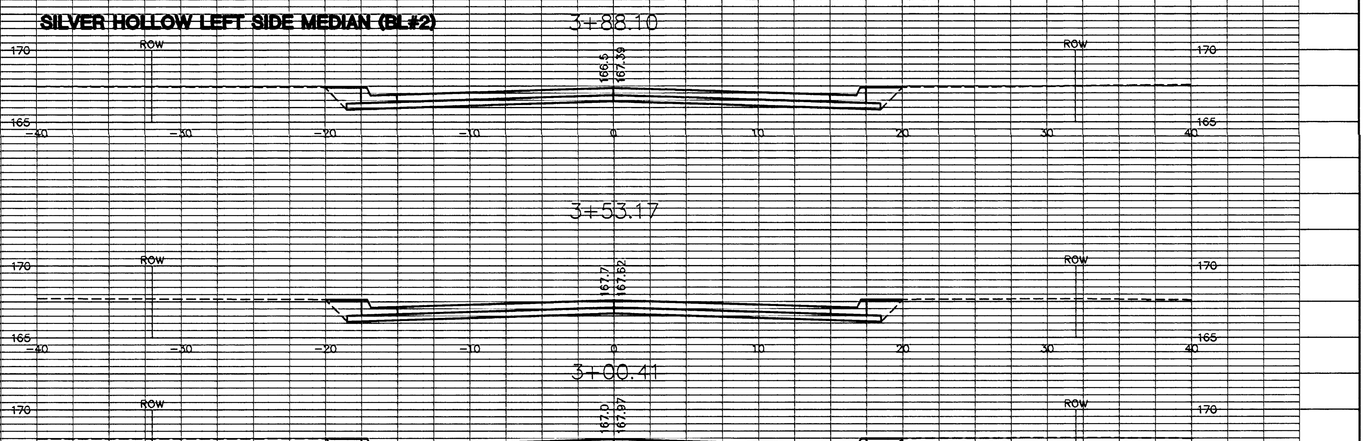

SILVER HOLLOW

FOX RIDGE ADDITION - PHASE 2
CROSS SECTIONS
SILVER HOLLOW

G:\CIVIL\99118\DWG\PAV\ENT_PH2\XSEC\99118XSS.DWG