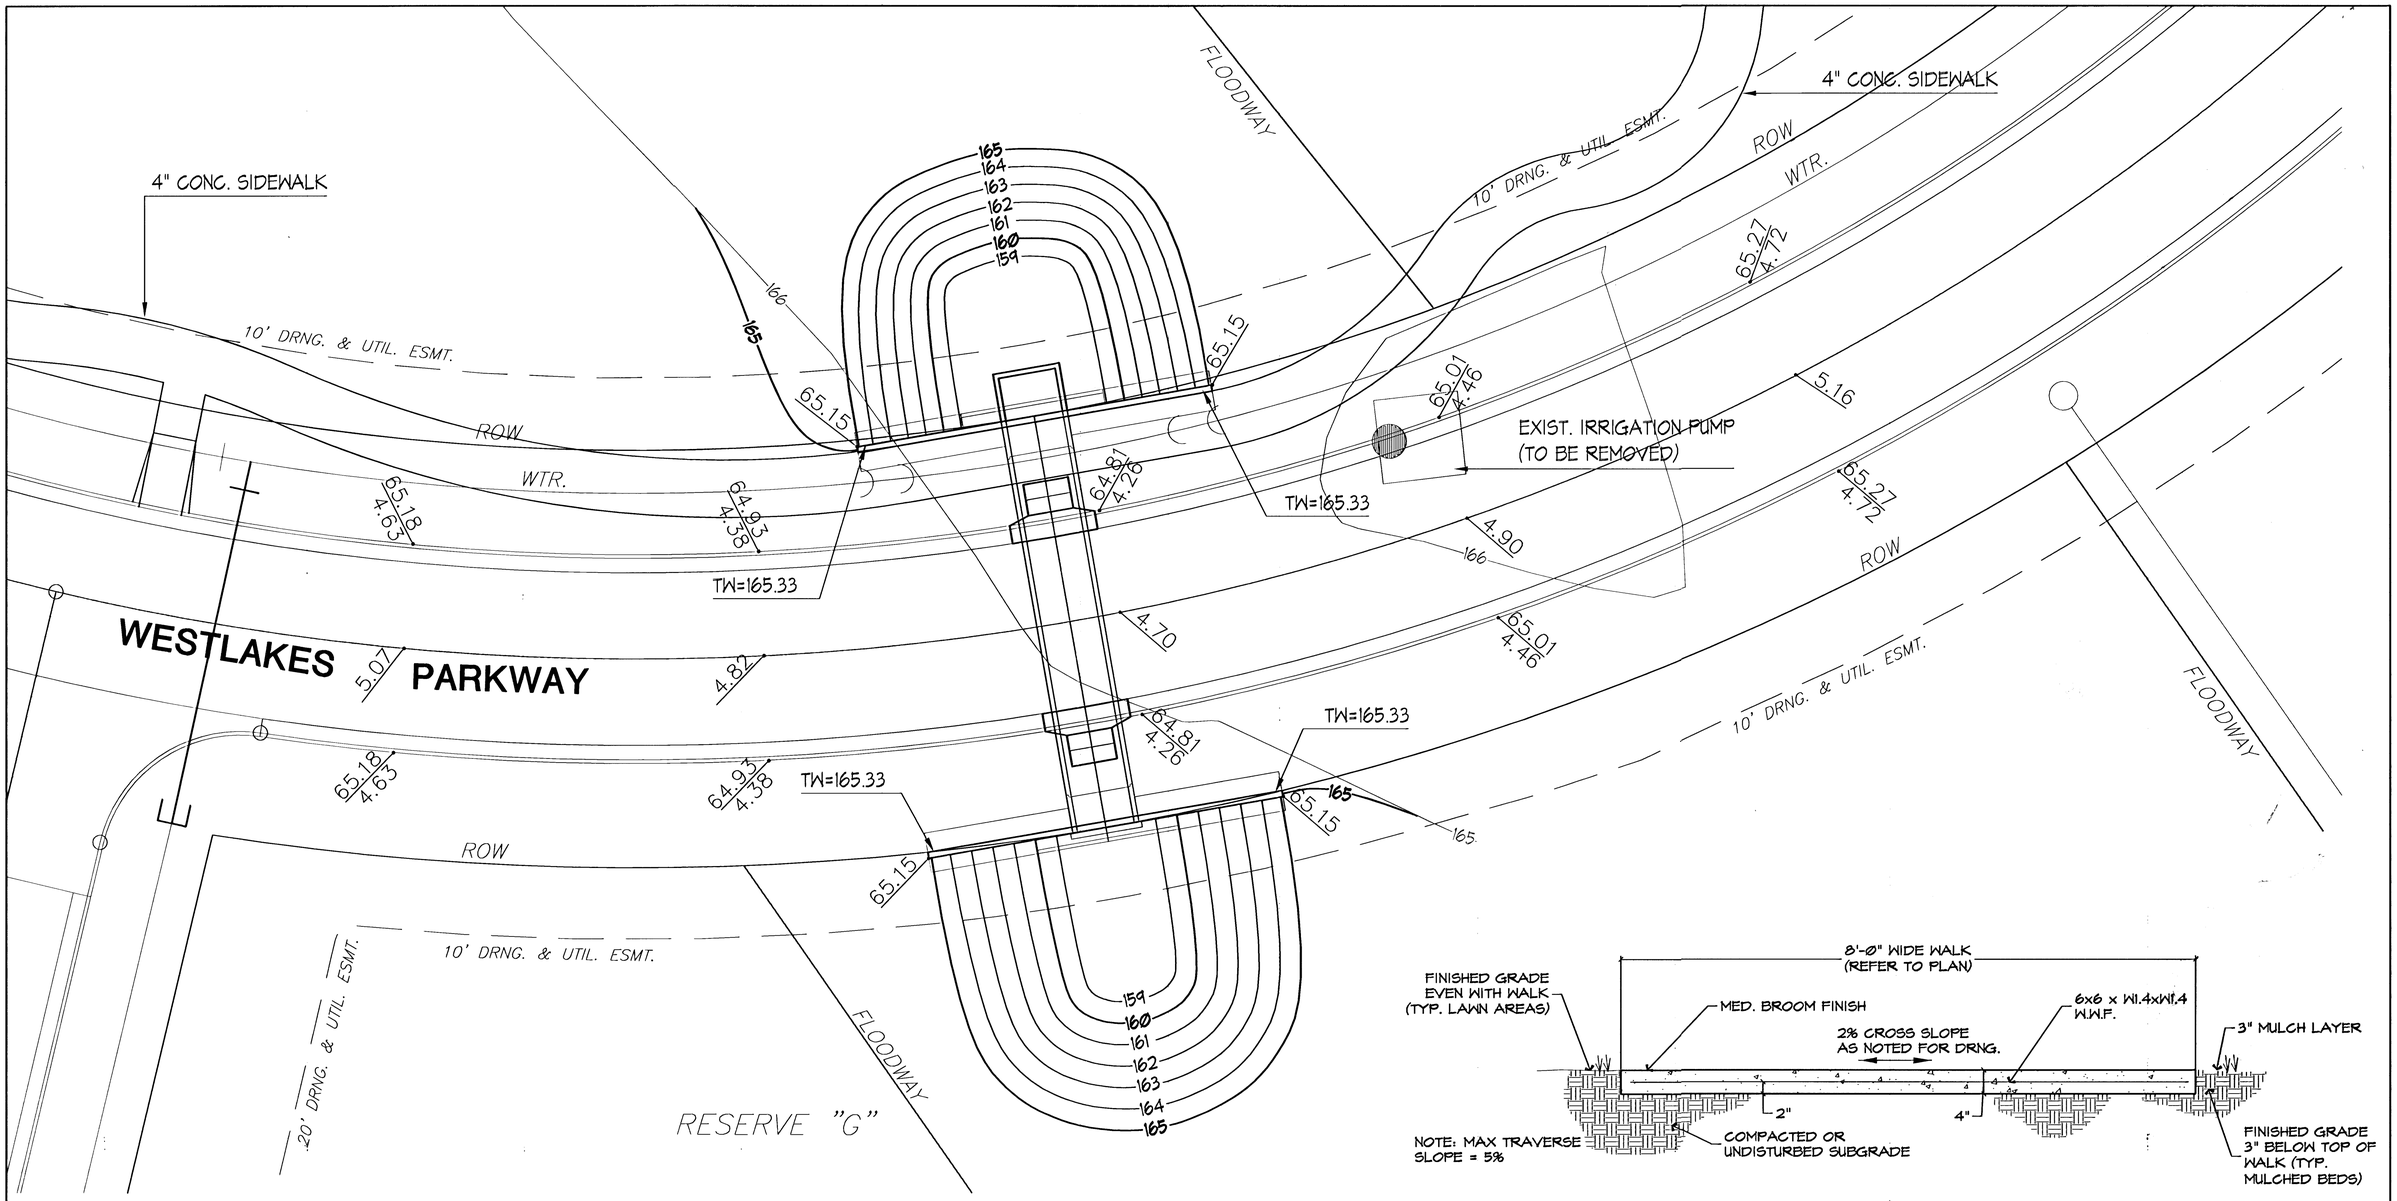


RCB / HEADWALL - GRADING PLAN

SCALE 1"= 10'-0"

TYP. 4" CONCRETE SIDEWALK SECTION

SCALE 1"= 1'-0"

G:\CIVIL\99118\DWG\PAV\RCB\99118HDWL_2

0 10 20 40

SCALE: 1" = 10'

MKEC ENGINEERING CONSULTANTS
411 N. WEBB ROAD
WICHITA, KS. 67206
316 - 684 - 9600

FOX RIDGE ADDITION
PROJECT NAME

RCB / HEADWALL - GRADING PLAN
SHEET TITLE

KLK	KLK	MKEC
DESIGN BY:	DRAWN BY:	CHECKED BY:
JULY, 2003	9901011118	11/ 25
DATE	JOB NO.	SHEET/OF