

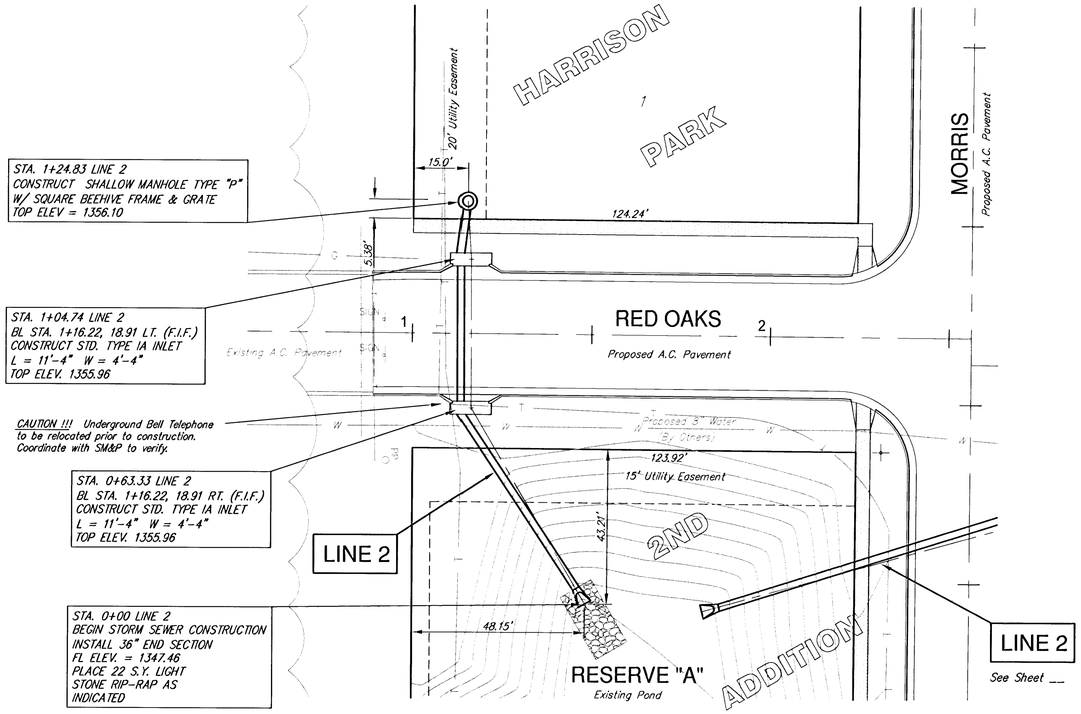


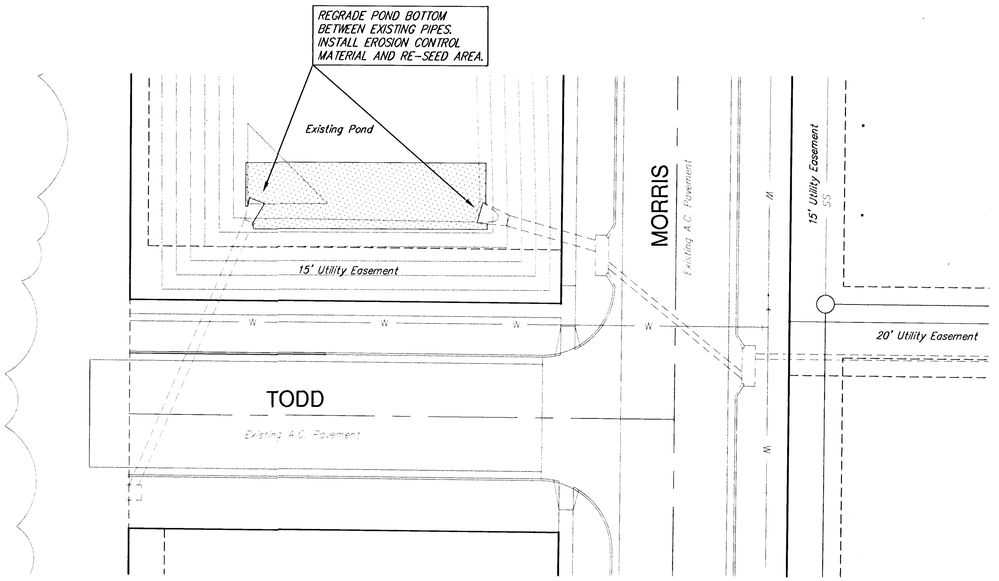

SRB

SCALE 1" = 20'
IRON = ●

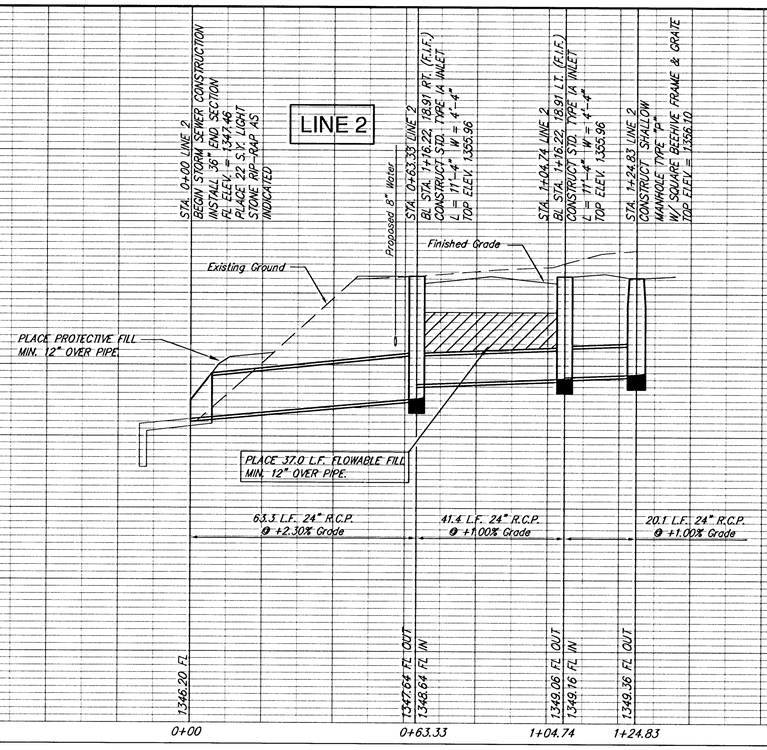

INCIDENTAL DRAINAGE
LINE 2
HARRISON PARK 2ND ADDITION, WICHITA, KANSAS

SRB
924 NORTH MAIN
WICHITA, KANSAS 67203
http://www.srb1.com
316-264-8008
FAX 264-4621
E-Mail: srb@srb1.com

SAVOY, RUGGLES & BOHM, P. A.
ENGINEERING & SURVEYING

PROJECT NUMBER
.

DESIGN	DRAWN	UTILITY	REVIEW	DATE	REVISED
KWL	RA	.		Aug. 14, 2001	.

DWG. FILE: srb 2

SRB JOB 1946E

SHEET 9 OF 21