
WOODLAND LAKES THIRD
STORM SEWER - ZELTA PHASE
CROSS SECTIONS

ZELTA COURT

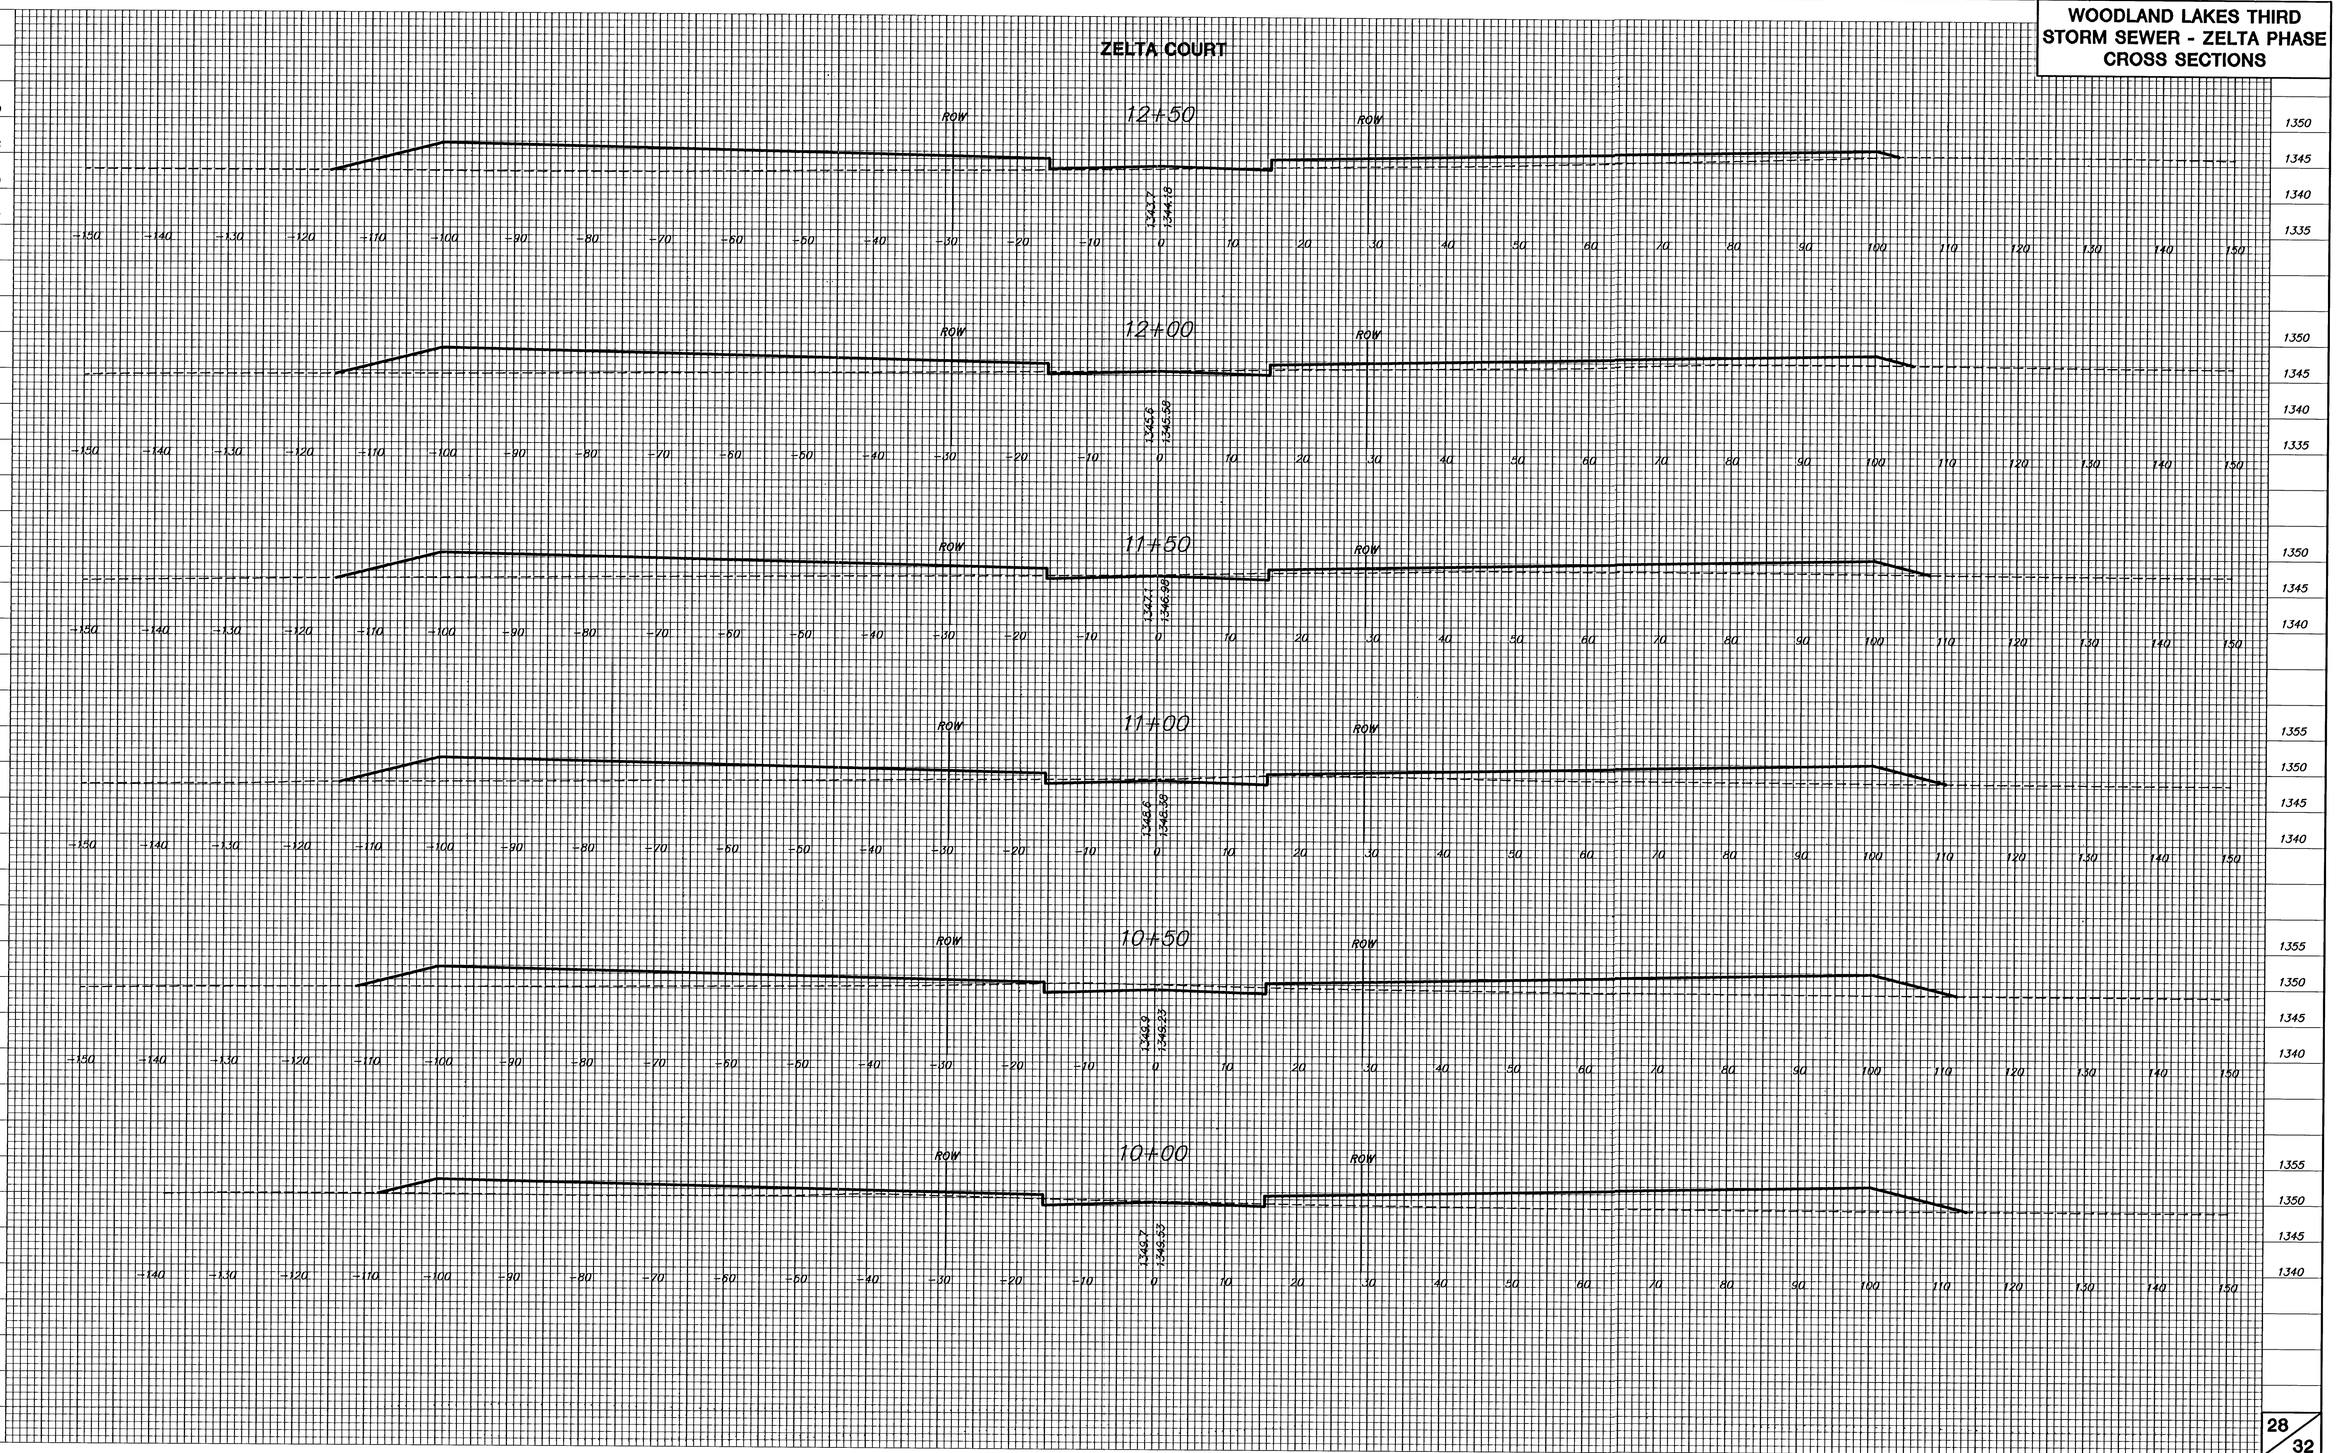

H:\CIVIL\95058\02172\DWG\GRAD\X4.DWG