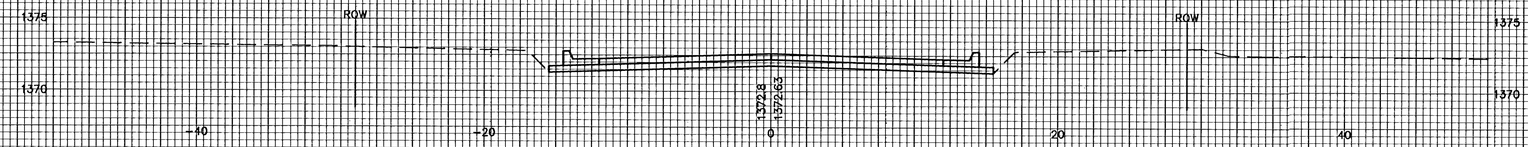
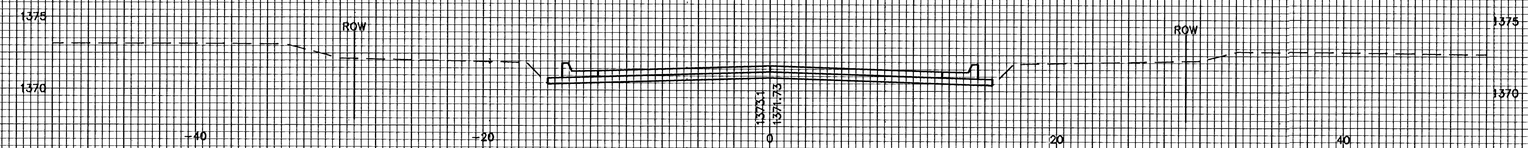
**REED'S COVE ADD.**
**REED'S COVE STREET**
**CROSS SECTIONS**

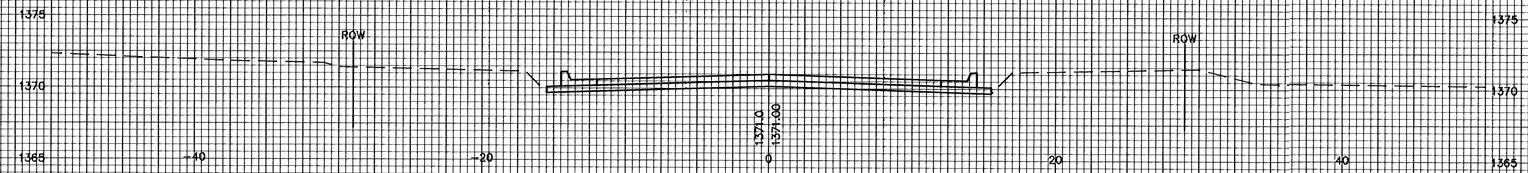
14+30.85





14+00





13+50




13+00

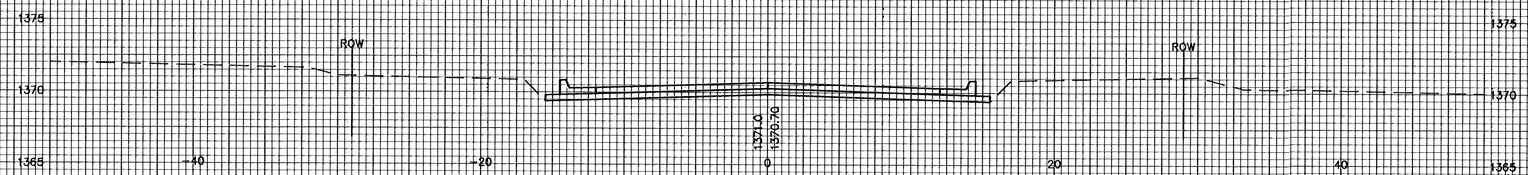


12+50

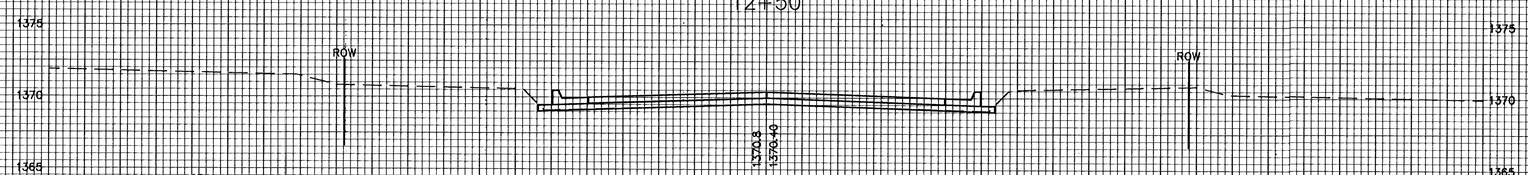


XSEC2

REED'S COVE STREET