

REED'S COVE ADD.
REED'S COVE STREET
CROSS SECTIONS


20+00

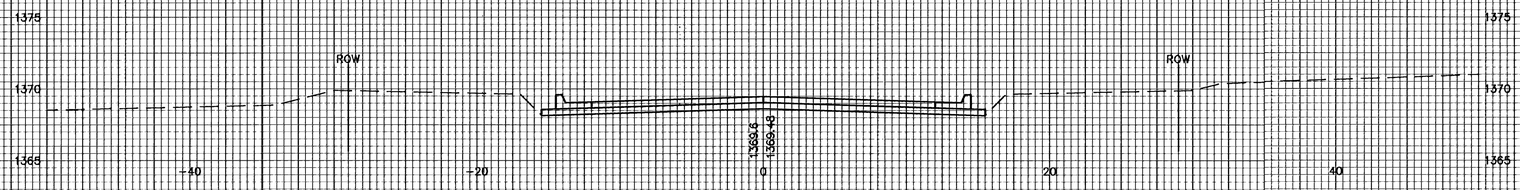

19+50

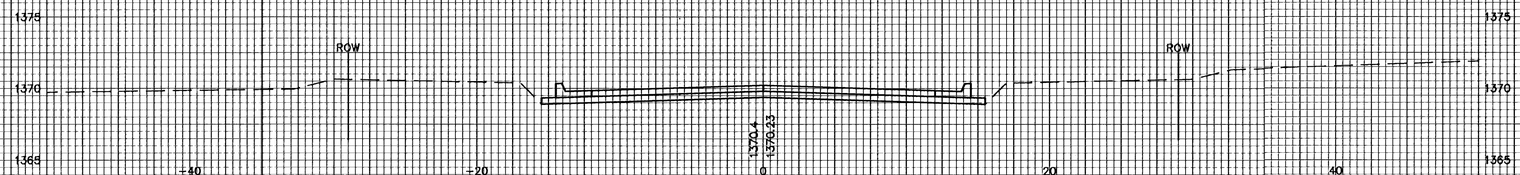

19+00

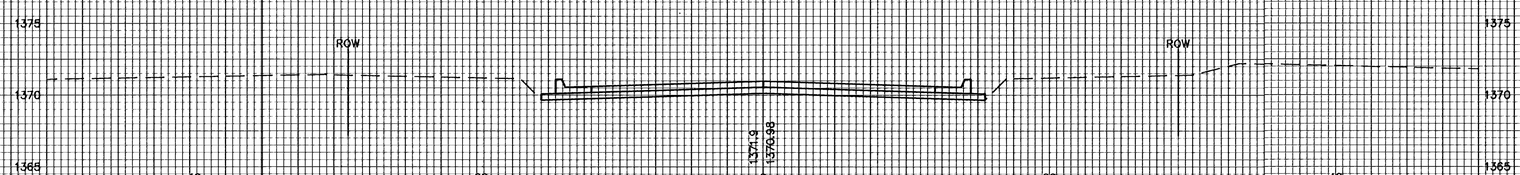

XSECS

REED'S COVE STREET

16/18