

REED'S COVE ADDITION
PECKHAM COURT
CROSS SECTIONS


G

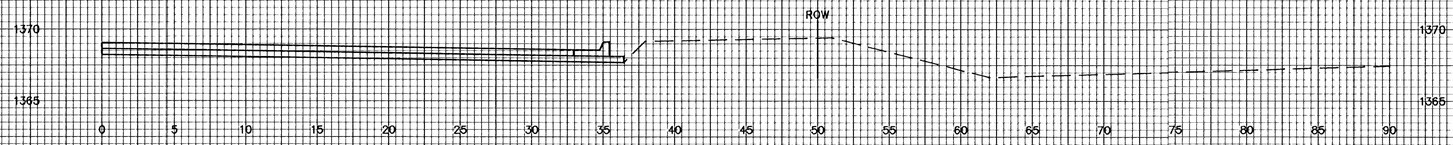


F

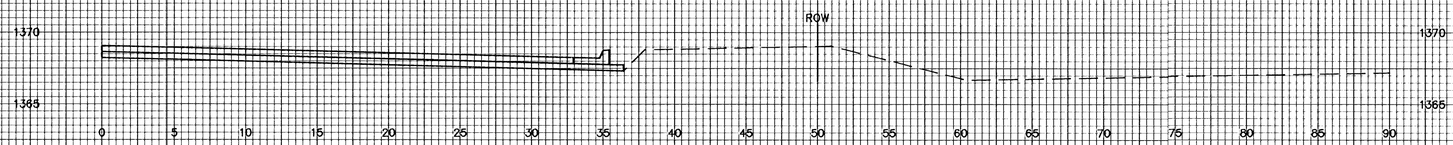


E

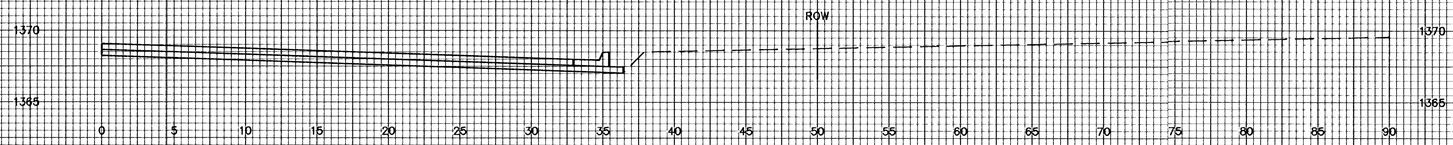


D

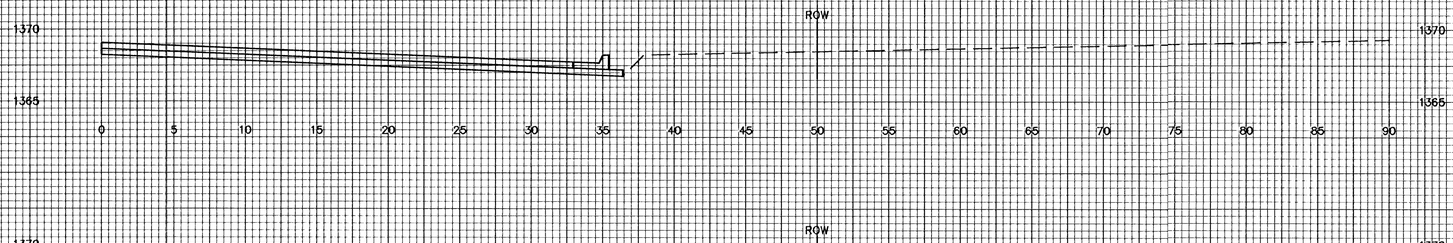


C

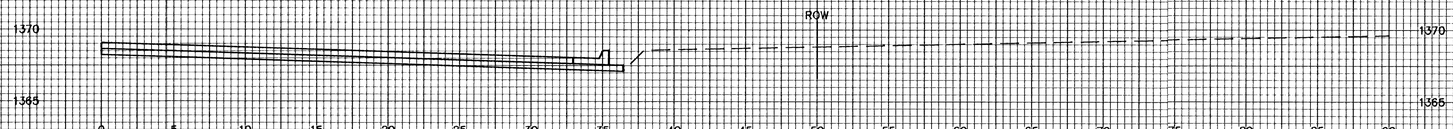

B

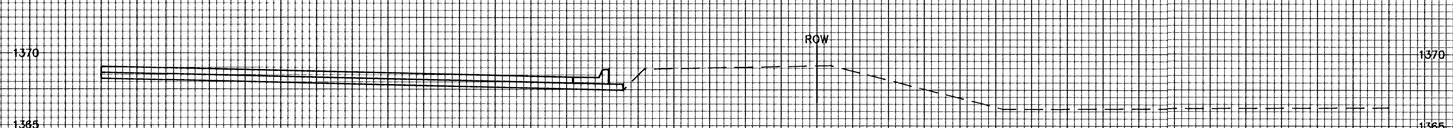

A

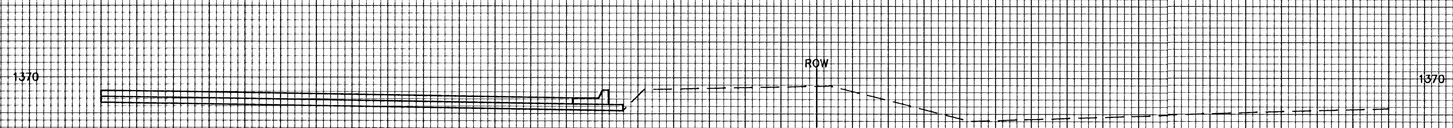

XSEC3

PECKHAM COURT

24
27