
REED'S COVE ADDITION
GLENWOOD STREET
CROSS SECTIONS

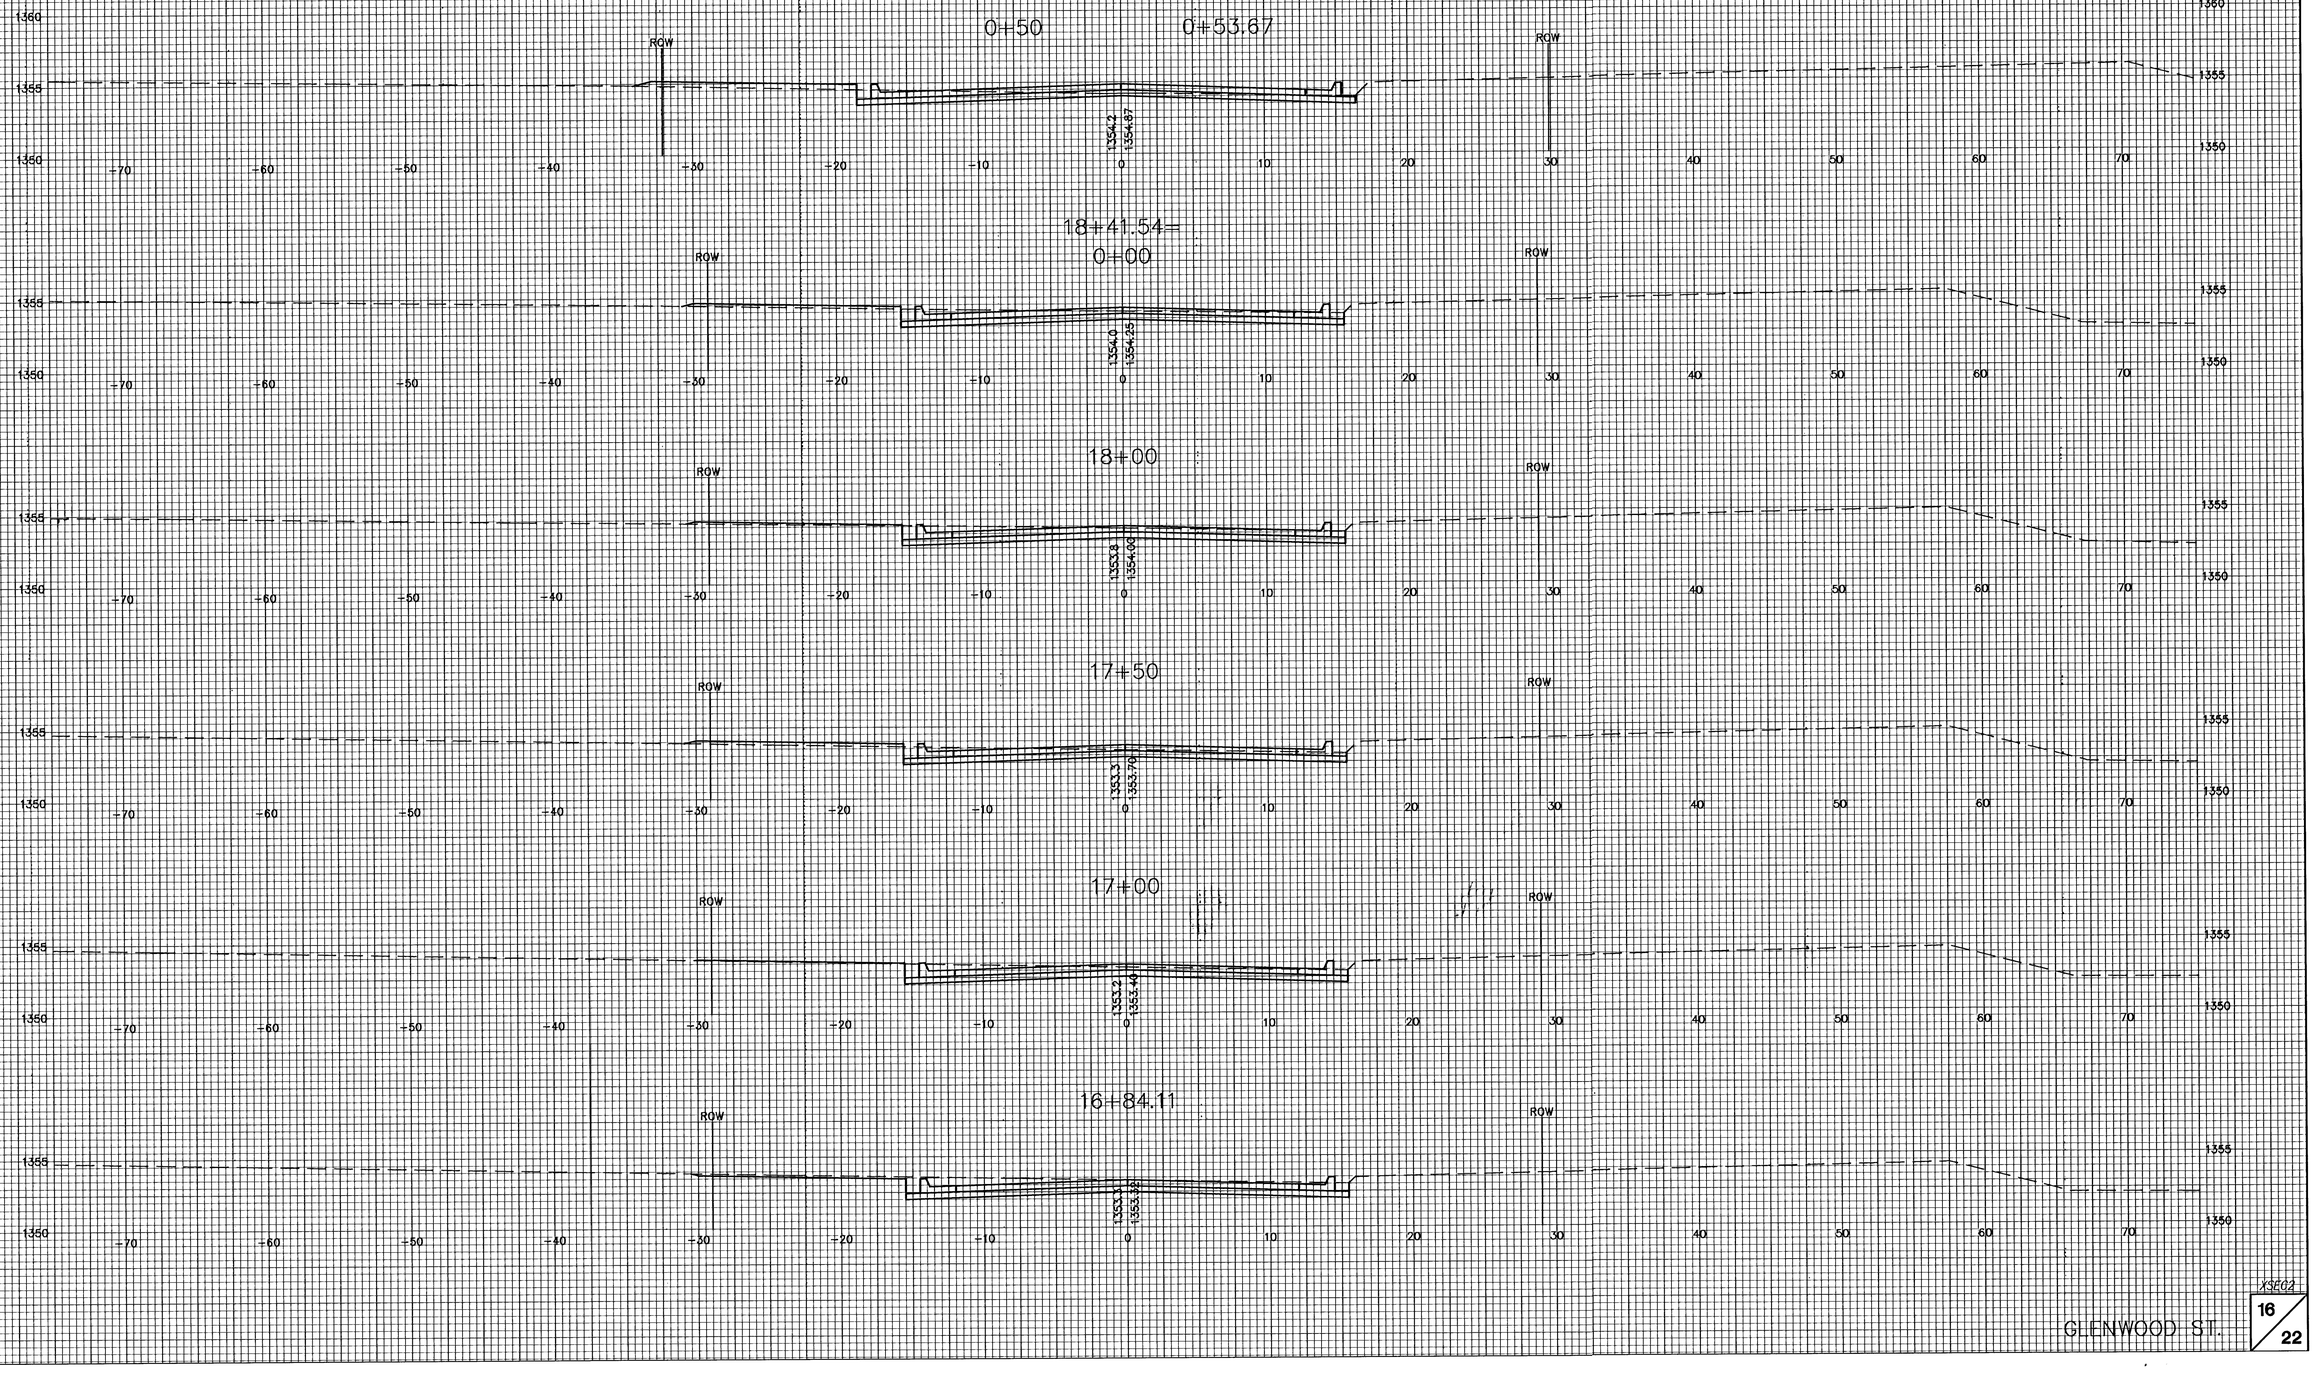

GLENWOOD ST.

XSEC2

16/22