
BRIDLEWOOD STREE

REED'S COVE ADDITION
REEDS COVE / GLENWOOD ST
CROSS SECTIONS

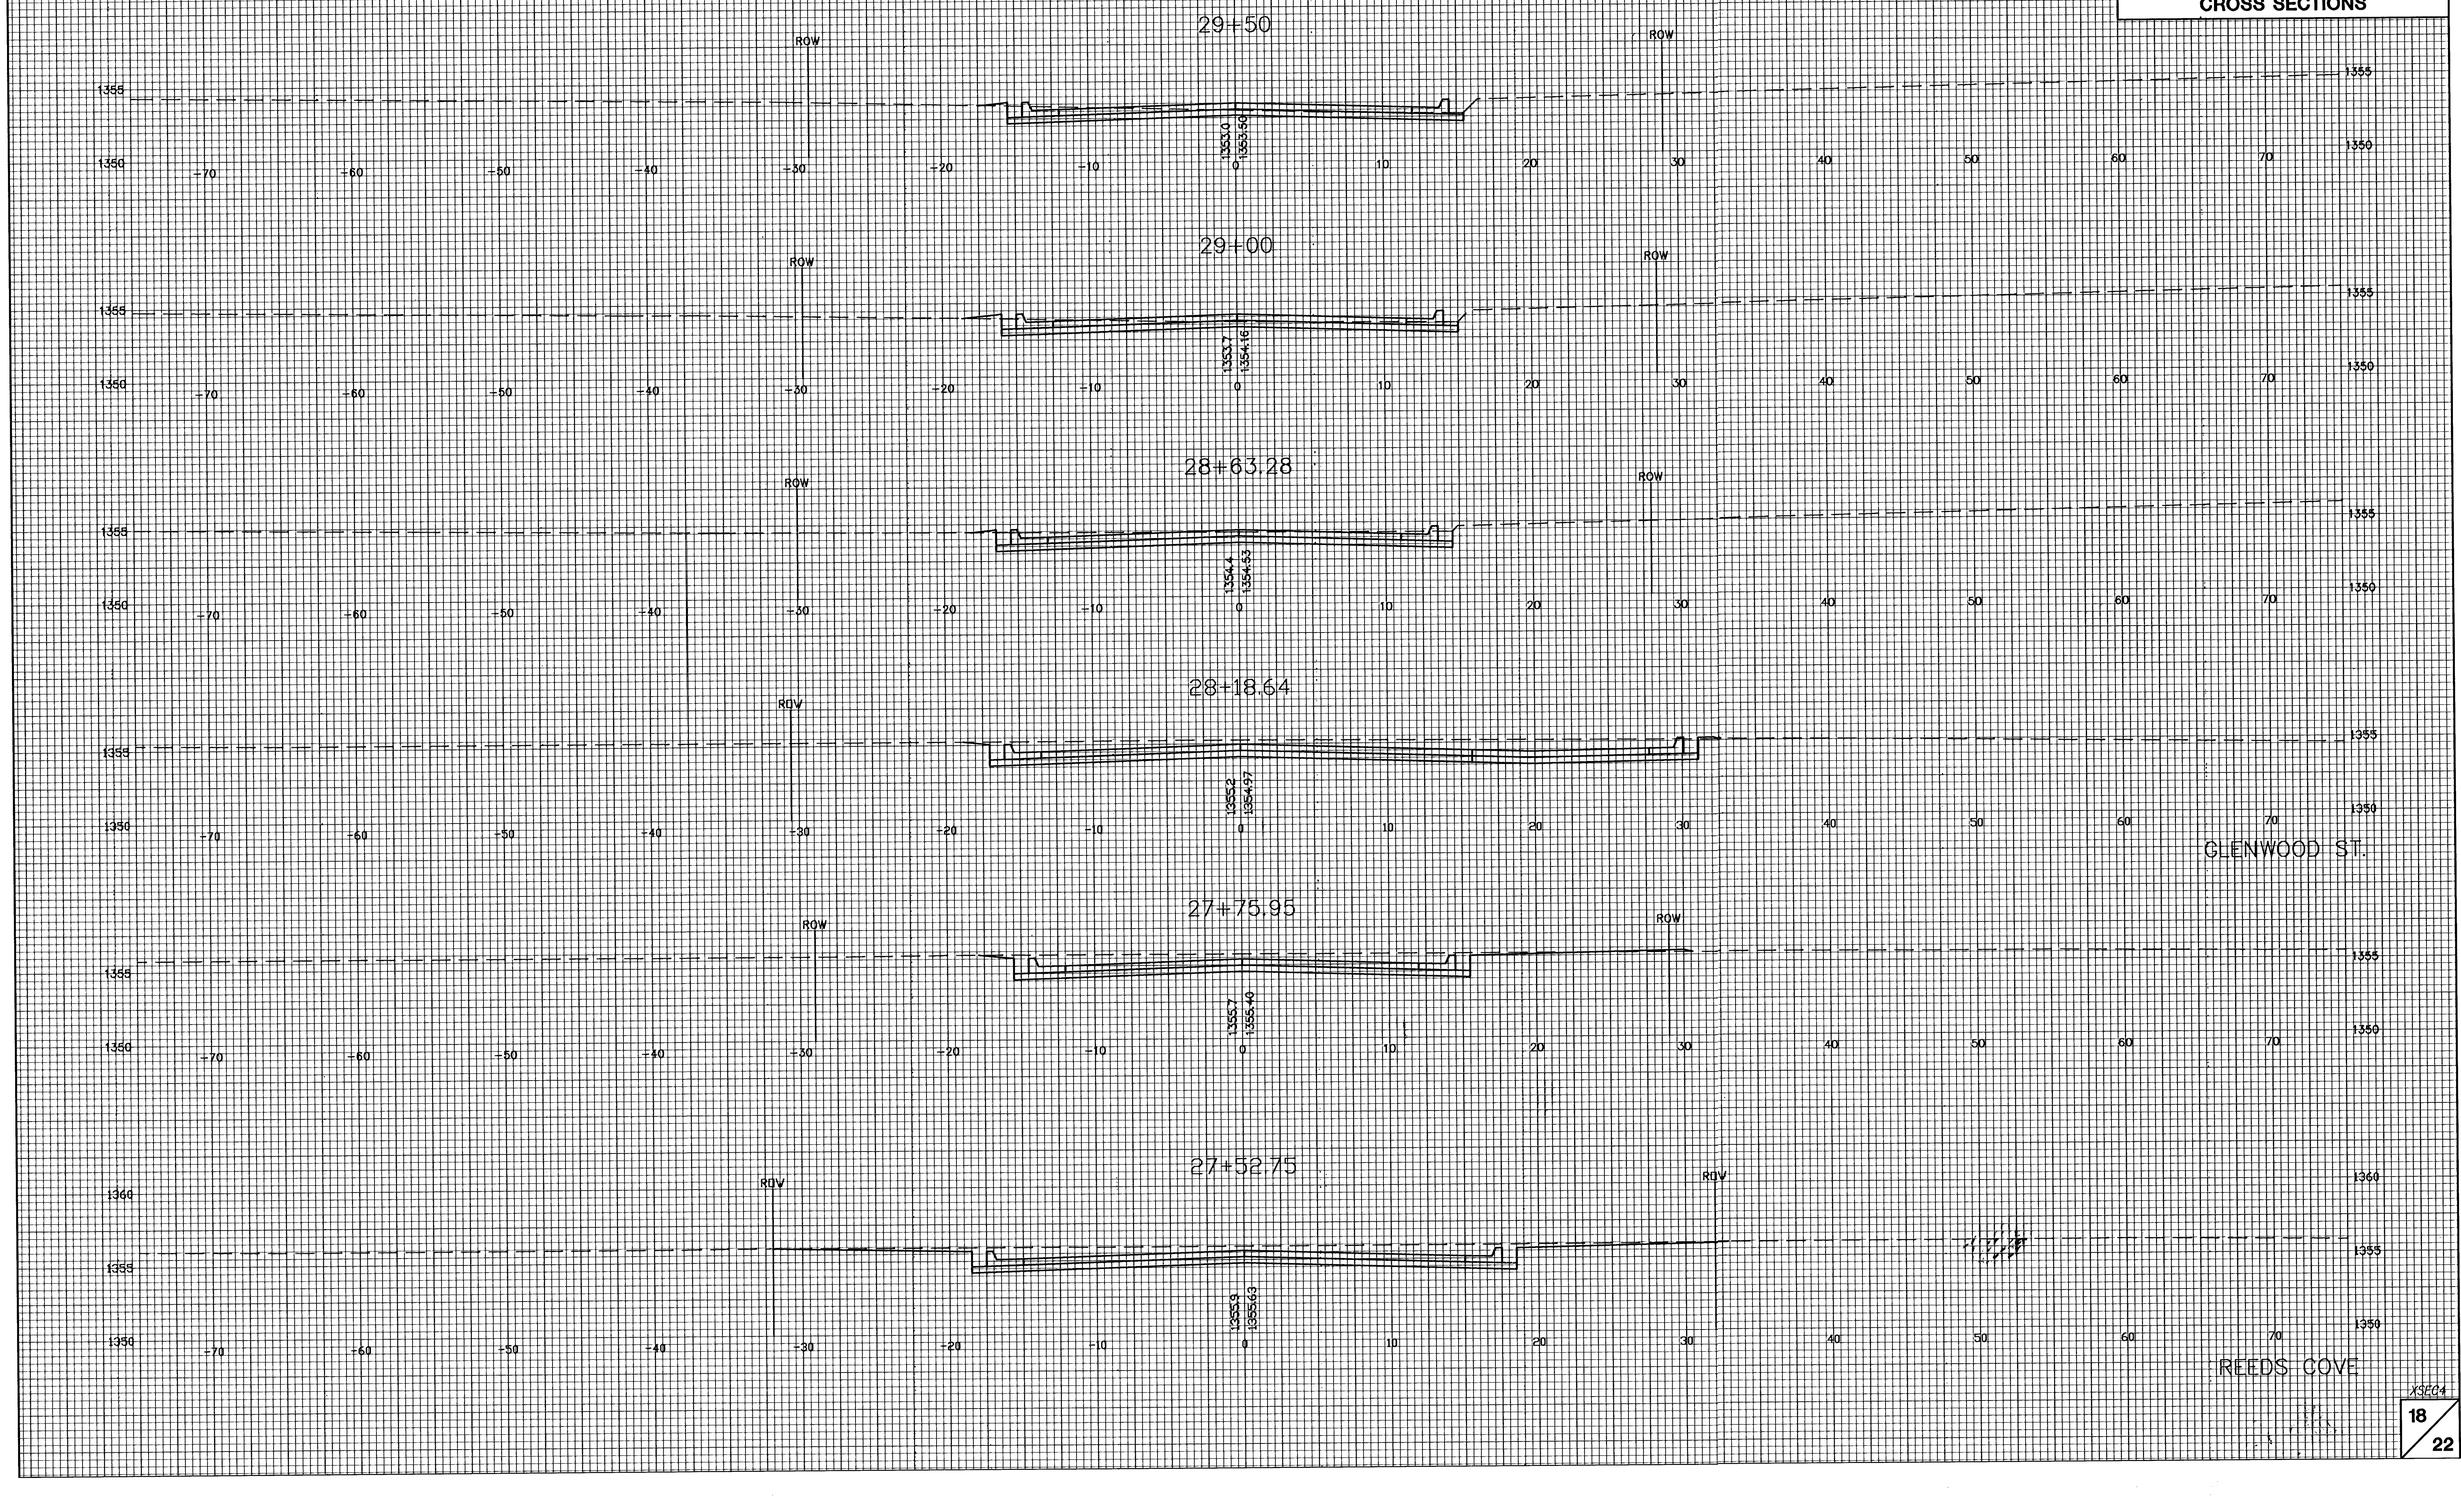

XSEC4