REED'S COVE ADDITION
GLENWOOD STREET
CROSS SECTIONS

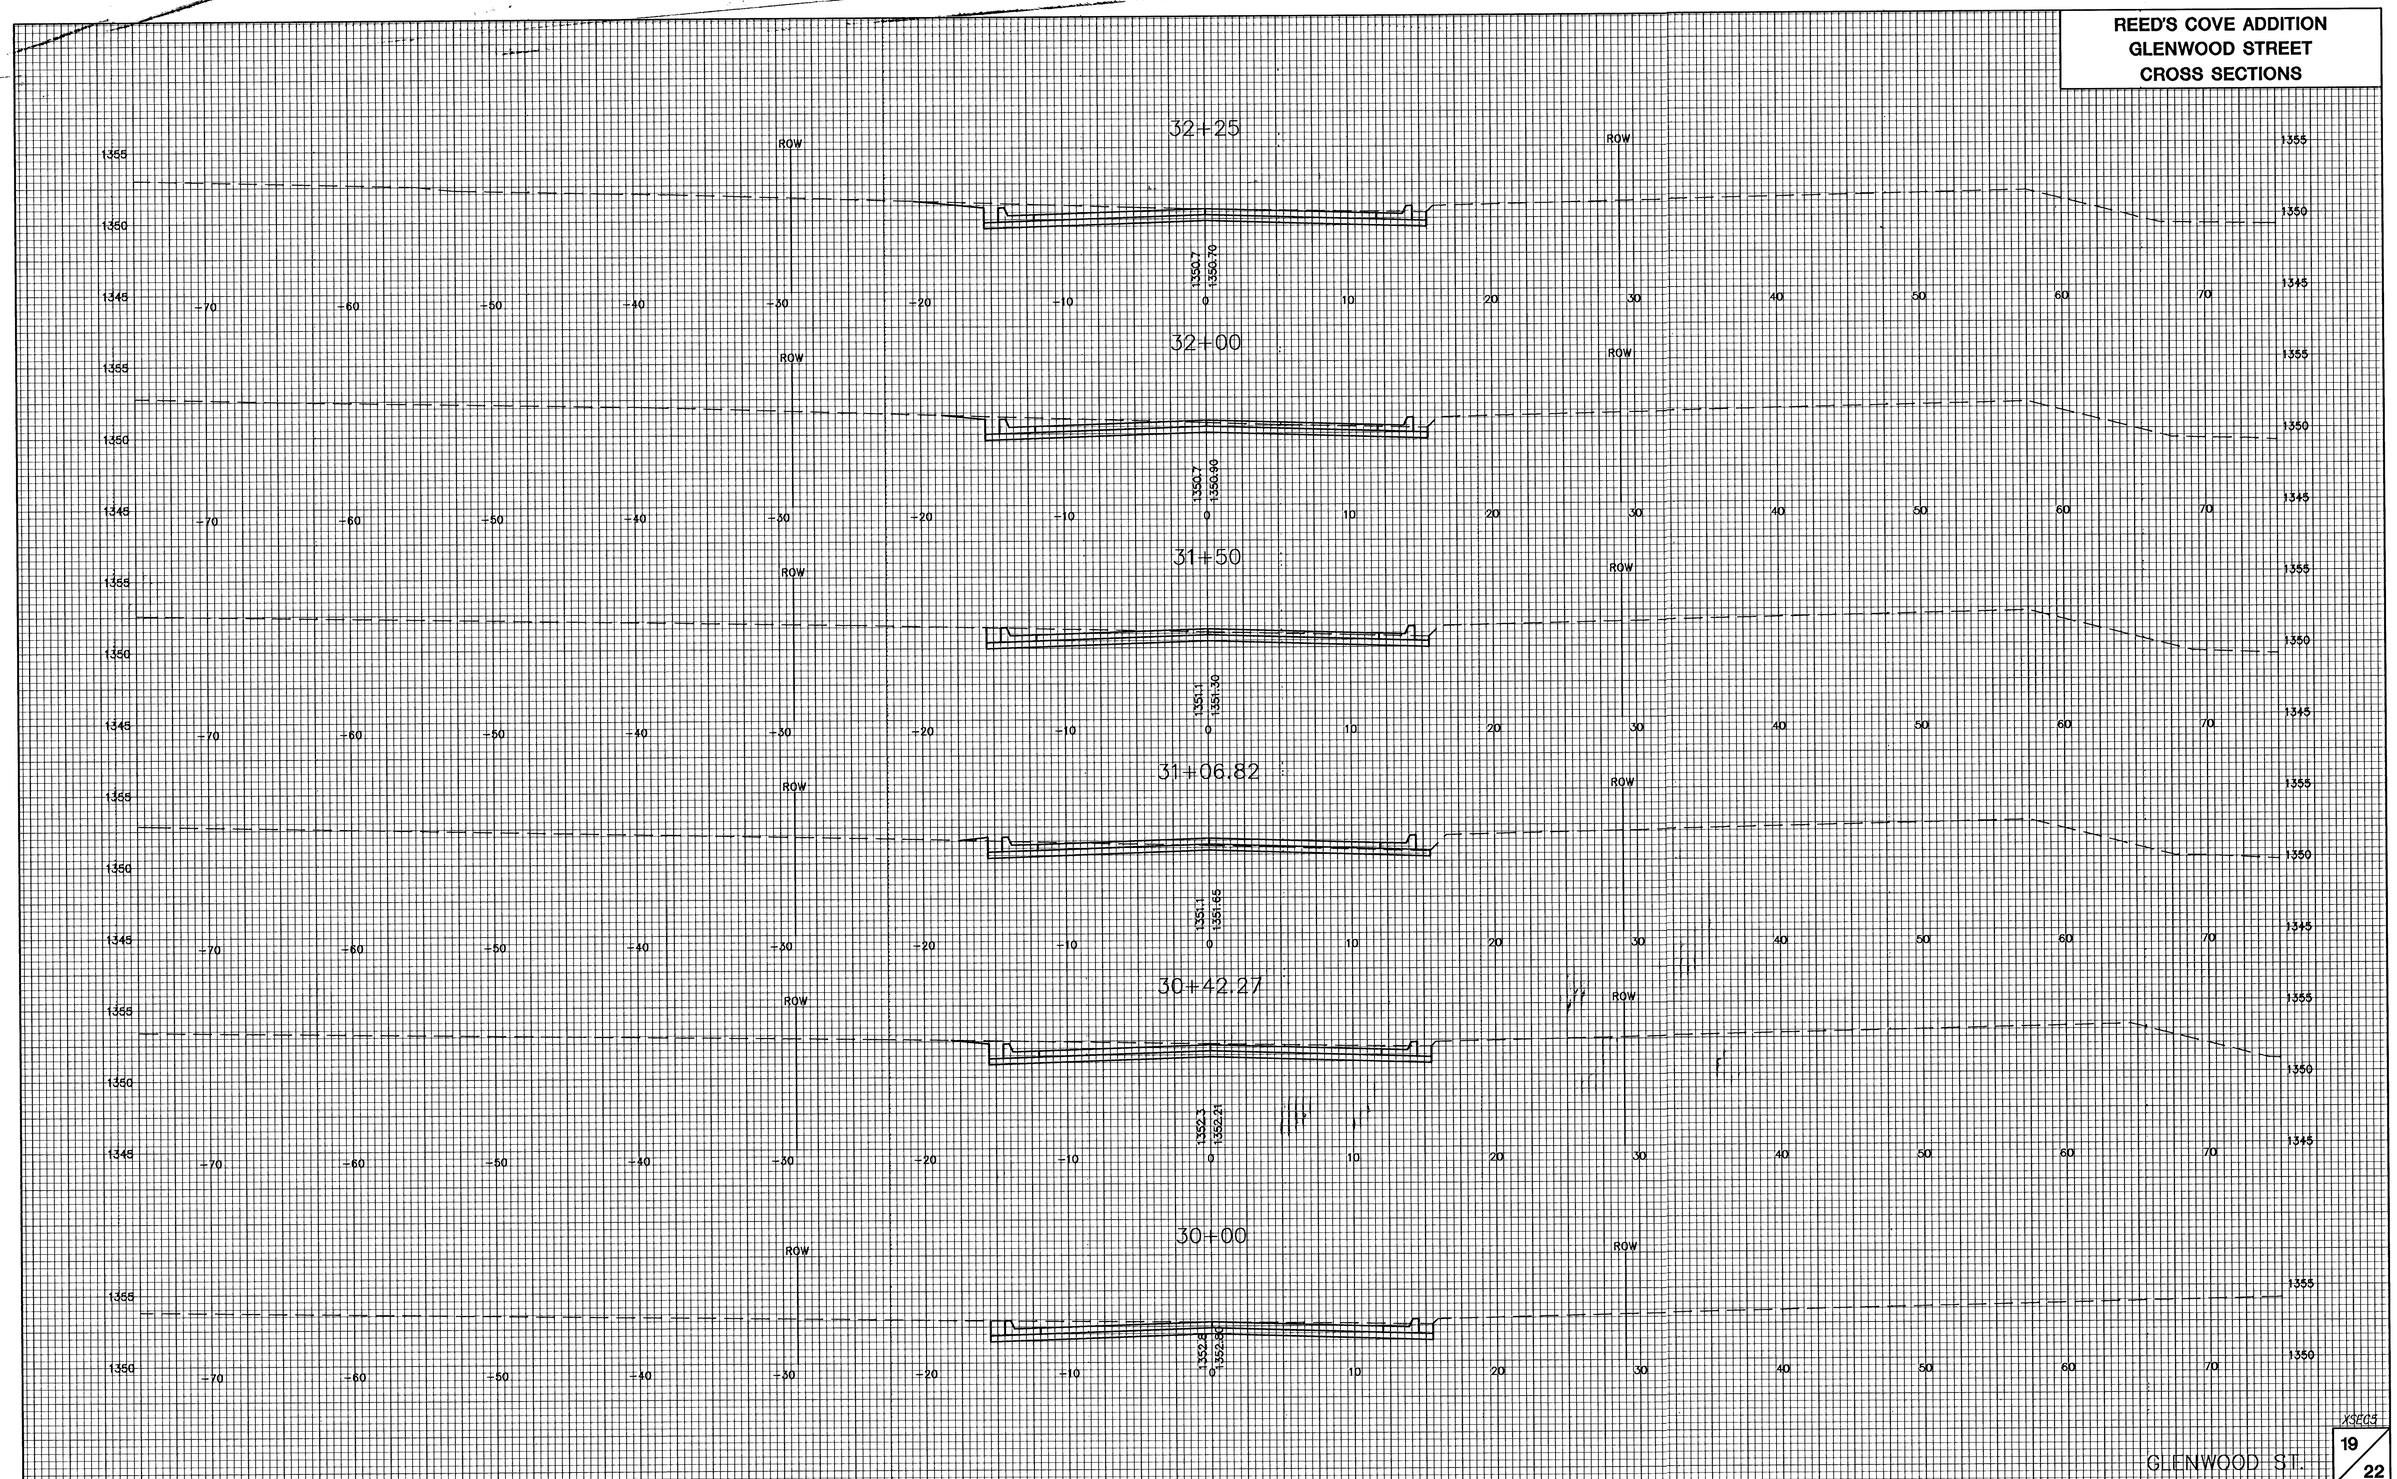

XSECS

19/22