
REGENCY PARK ADDITION CROSS SECTIONS 28 TH. STREET NORTH

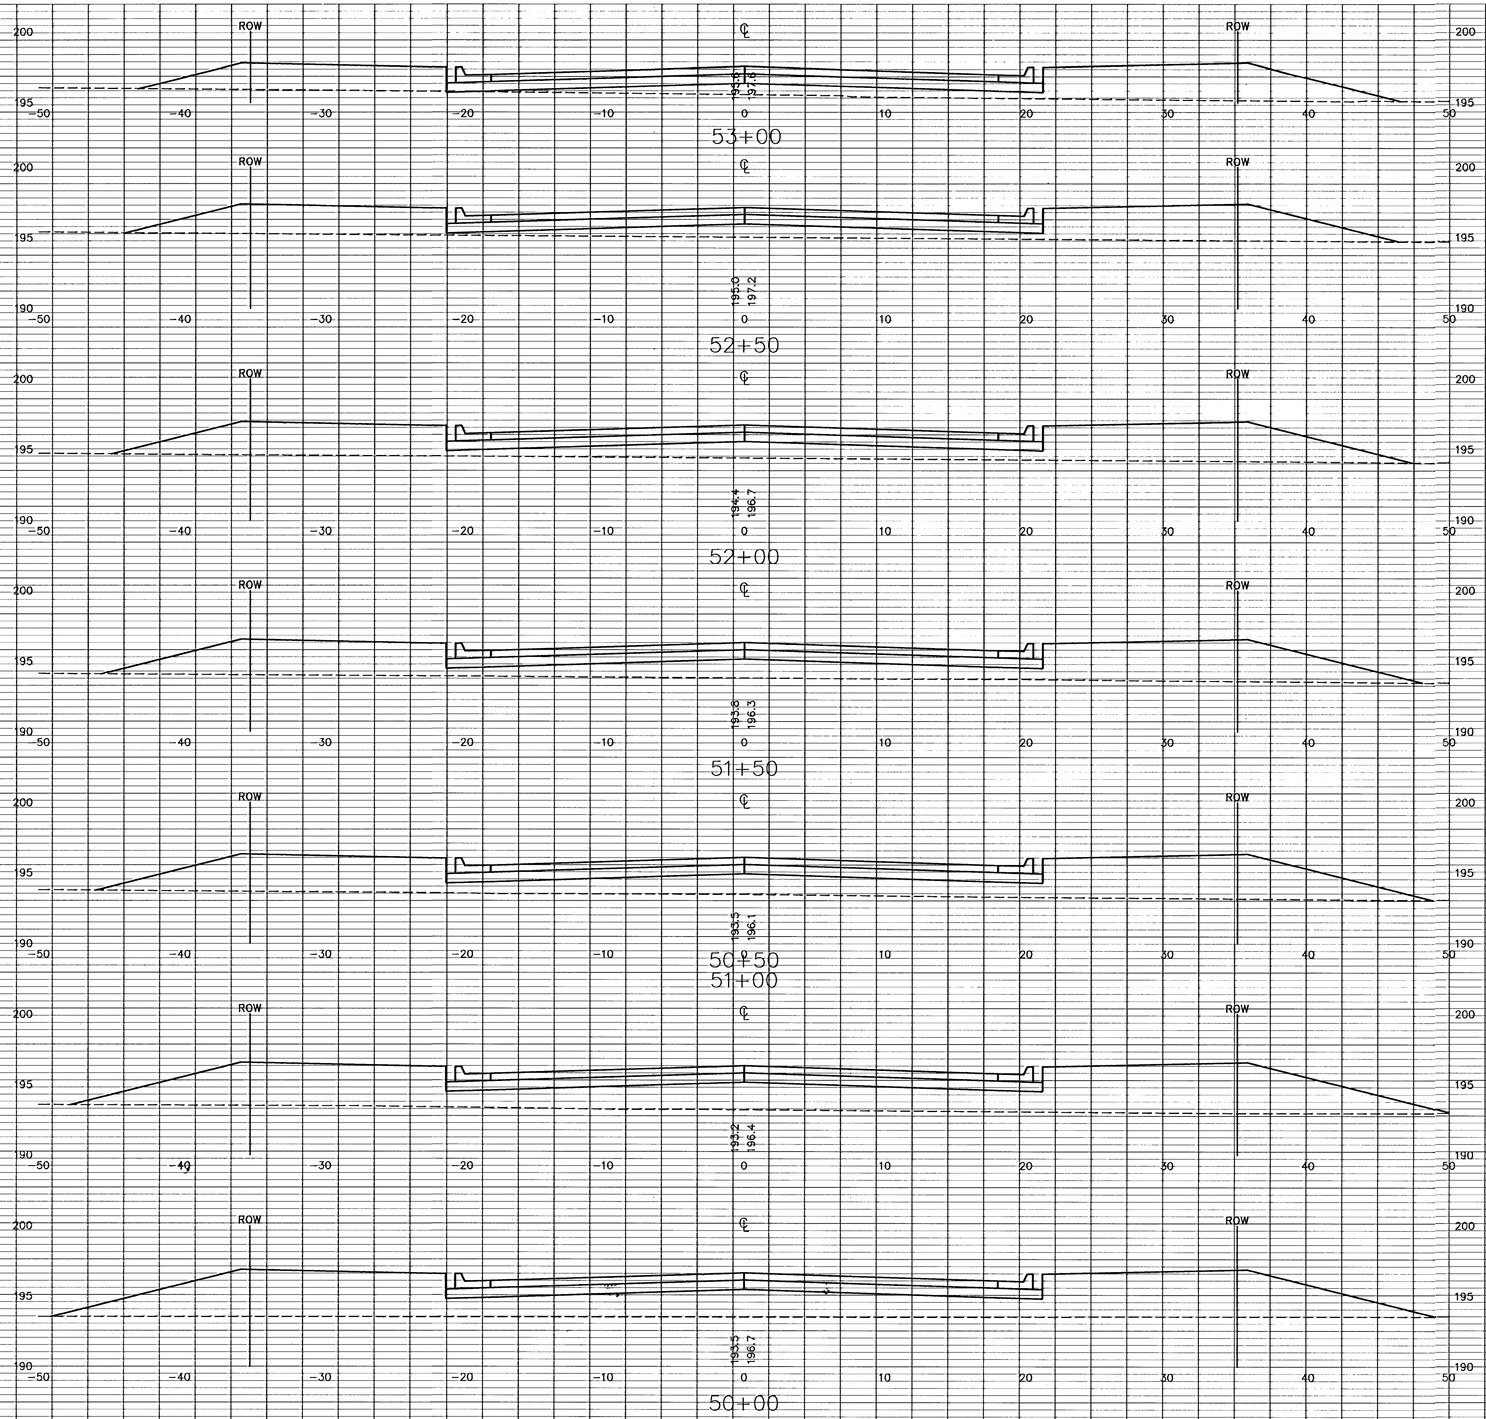

G:\CIVIL\98104\03211\PAV\PHASE2A\XSEC\03211SX2.dwg