
FINAL PLAT

REGENCY PARK ADDITION

AN ADDITION TO WICHITA, SEDGWICK COUNTY, KANSAS

R2FINAL1
426,008. sq.ft.
9.77 acres

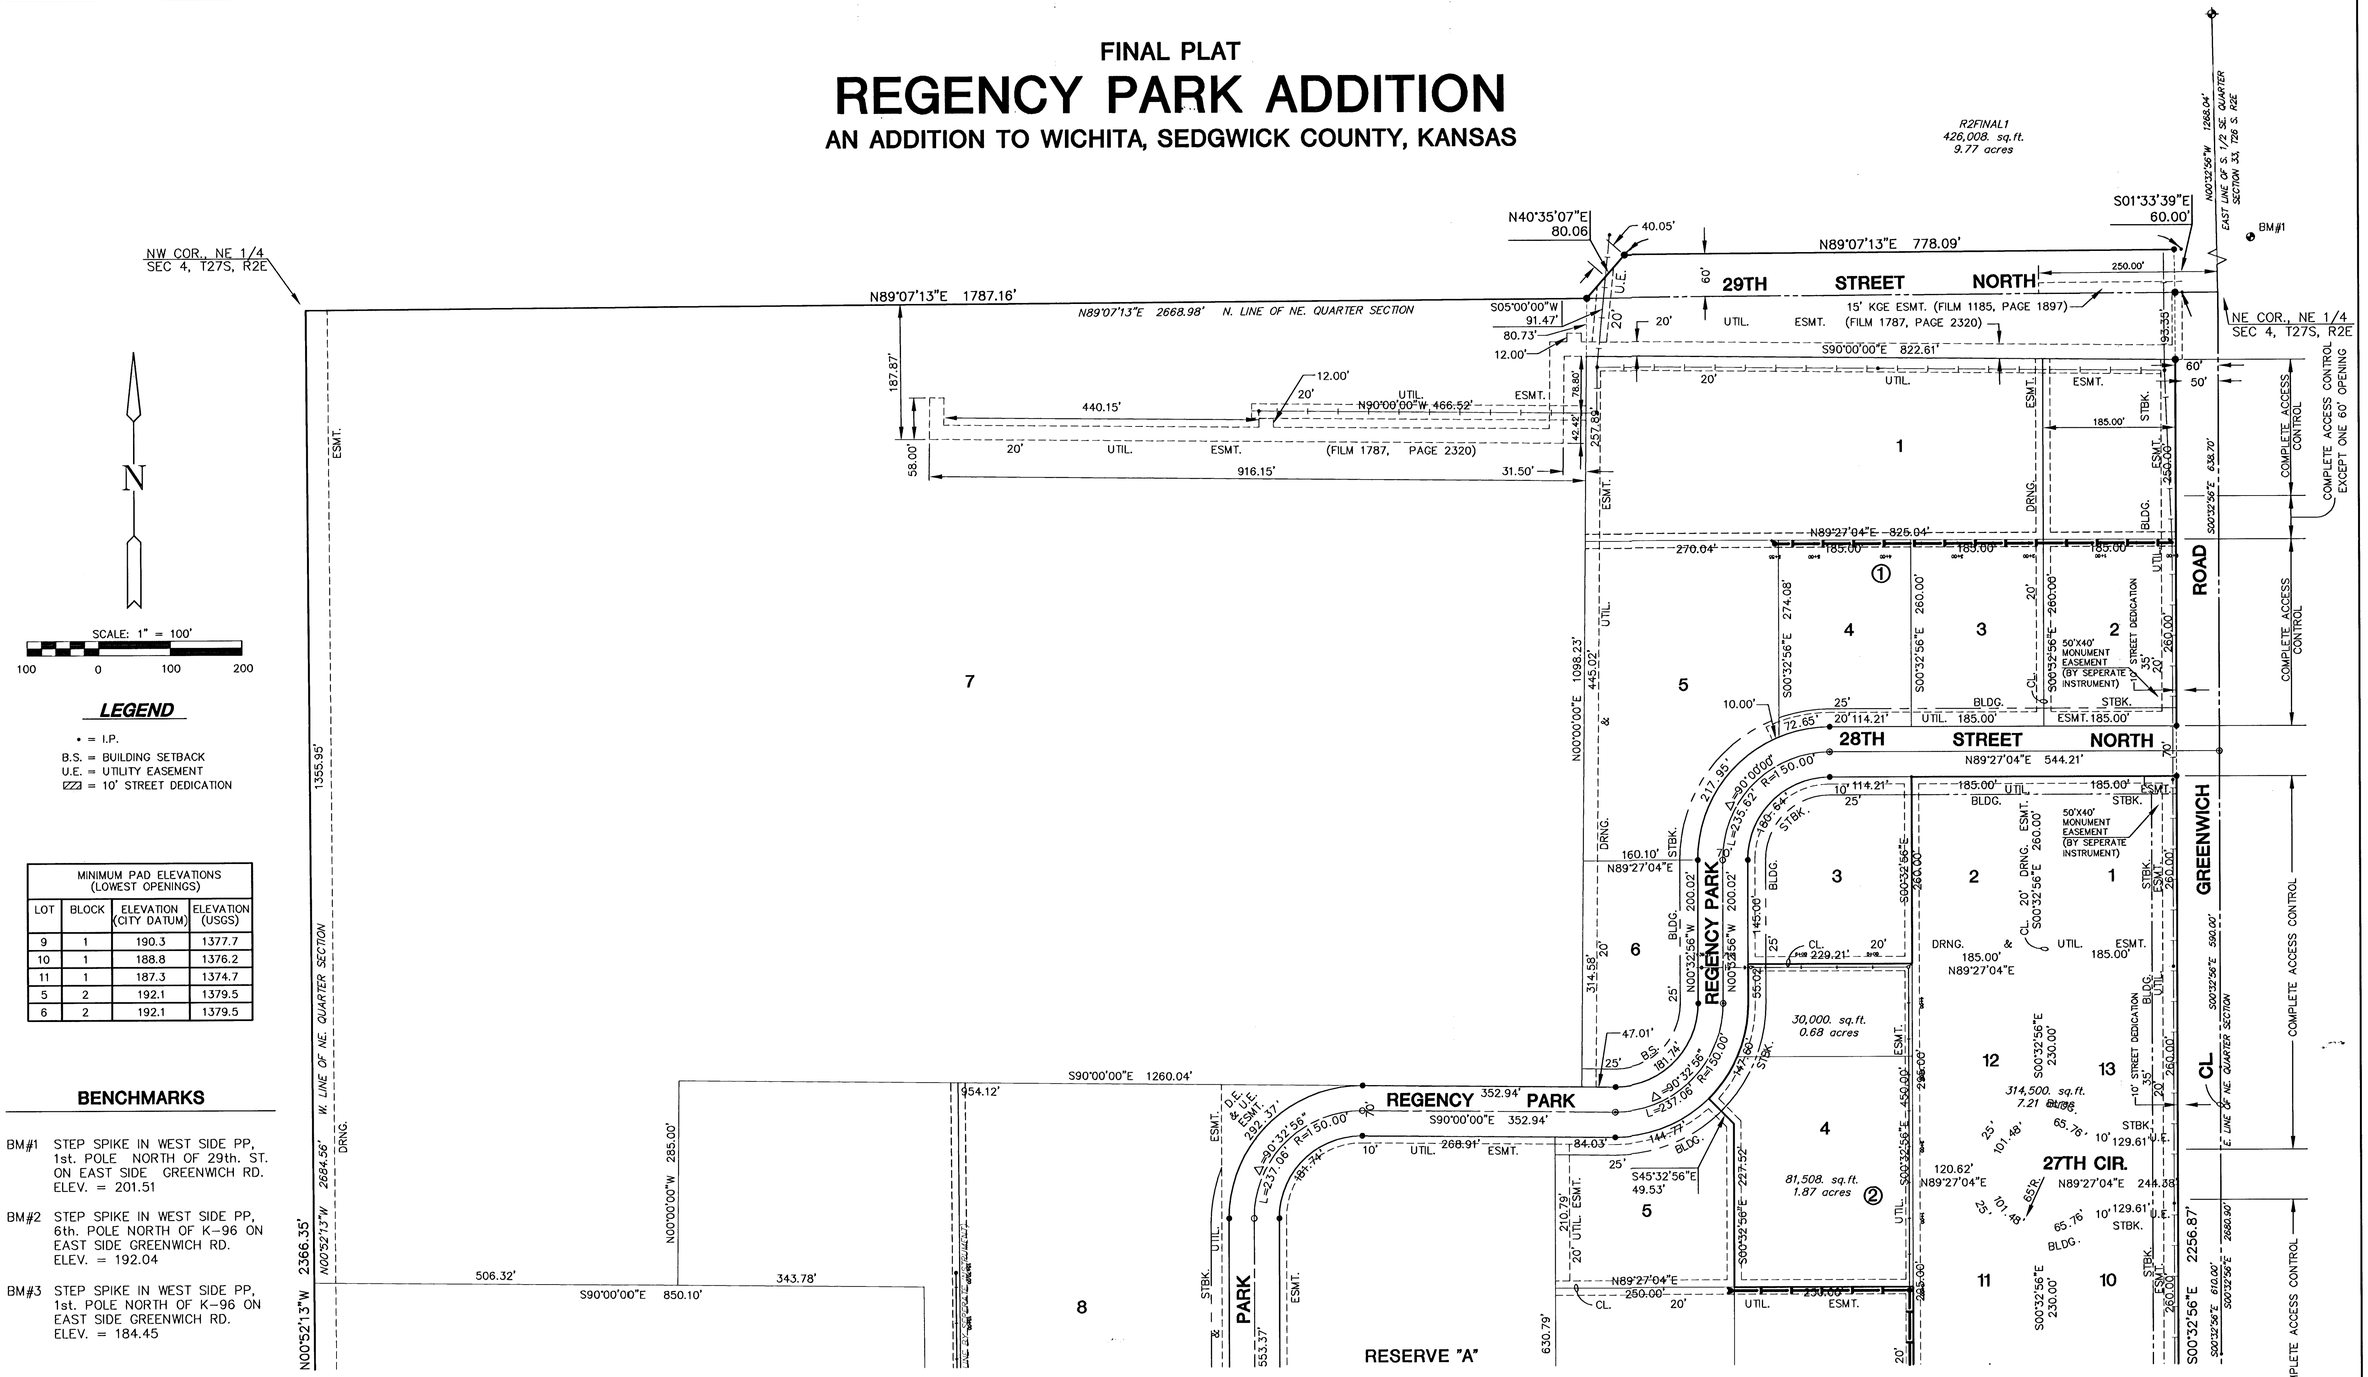

G:\CIVIL\96104\03211\PAV\PHASE2A\96104_A1.DWG