



EXPANSION JOINT


NOTE: Extra Thickness to be Subsidiary to Price of Square Yards Pavement

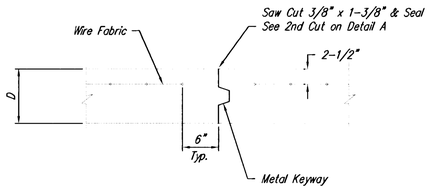


OPTIONAL CONTRACTION JOINT

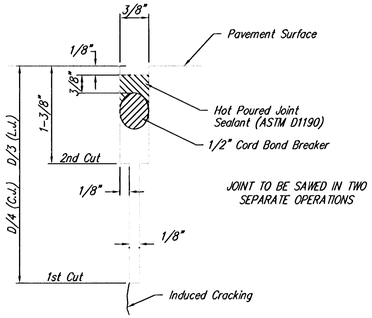


SAW JOINT DETAIL

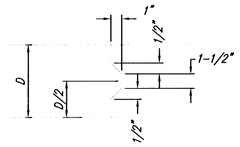


KEYWAY DETAIL

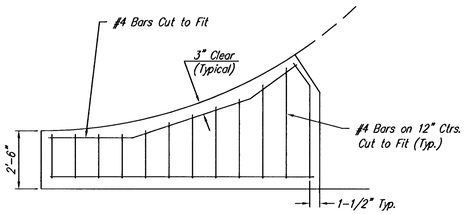


WING REINFORCING DETAIL

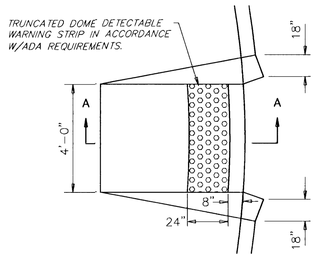


WHEELCHAIR RAMP PLAN VIEW

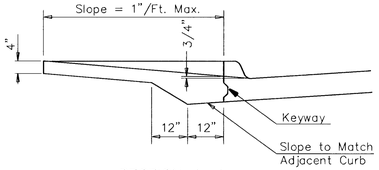


SECTION A-A

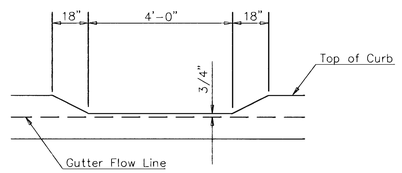


DEPRESSED CURB DETAIL

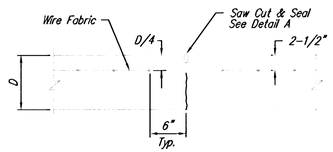


CONTRACTION JOINT DETAIL (C.J.)

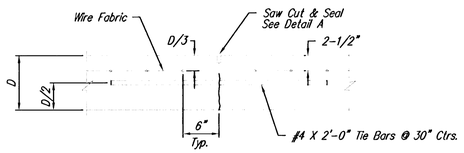


LONGITUDINAL JOINT DETAIL (L.J.)

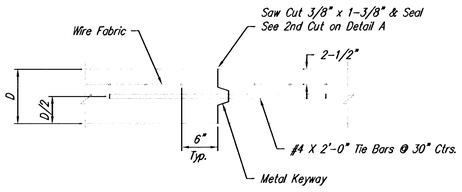

OPTIONAL LONGITUDINAL JOINT DETAIL (L.J.)

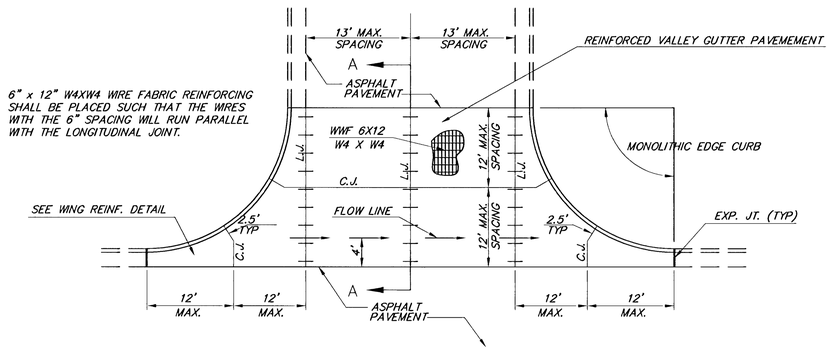

PLAN

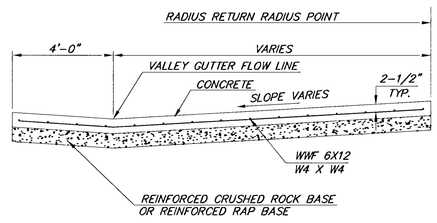

SECTION A-A

REINFORCED VALLEY GUTTER DETAIL

WHEELCHAIR RAMP DETAIL**

** CONTRACTOR SHALL USE CURRENT CITY OF WICHITA SPECIFICATIONS FOR WHEELCHAIR RAMPS AT THE TIME OF CONSTRUCTION.

THE CITY OF WICHITA

CITY ENGINEER'S OFFICE
CITY HALL - SEVENTH FLOOR
455 NORTH MAIN STREET
WICHITA, KANSAS 67202
(316) 268-4501
(316) 268-4114 FAX

VALLEY GUTTER DETAILS

WHEELCHAIR RAMP DETAILS

M. E. LINDEBAK P.E. - CITY ENGINEER

PROJECT NUMBER	OCA #
472-83783	765804
DATE MAR '96	SHEET 4 OF 30