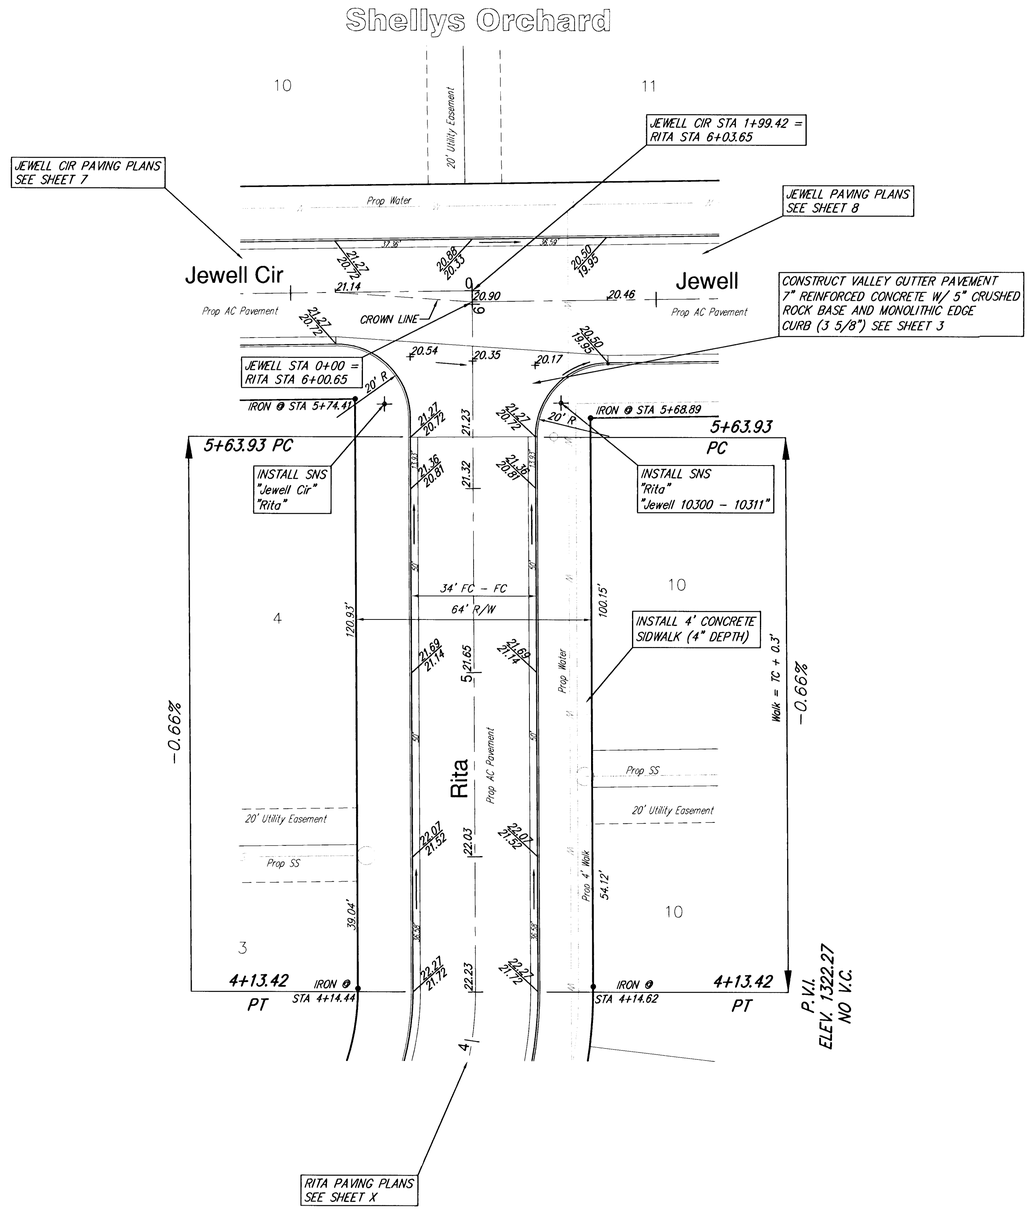



SCALE 1" = 20'
IRON = ●

SHELLYS ORCHARD ADDITION
RITA
WICHITA, KANSAS

Ruggles & Bohm, P.A.
Engineering, Surveying, Land Planning
924 North Main
Wichita, Kansas 67203
www.rbkansas.com
(316) 264-8008
(316) 264-4621 fax
E-mail: info@rbkansas.com

DESIGN CMB
DRAWN EJG
REVIEW
UTILITY
DATE June 16, 2003
RB JOB 2333E
SHEET 10 OF 30

DRAWING FILE 2333E Paving {Rita 02}
PROJECT NUMBER Proj. No.