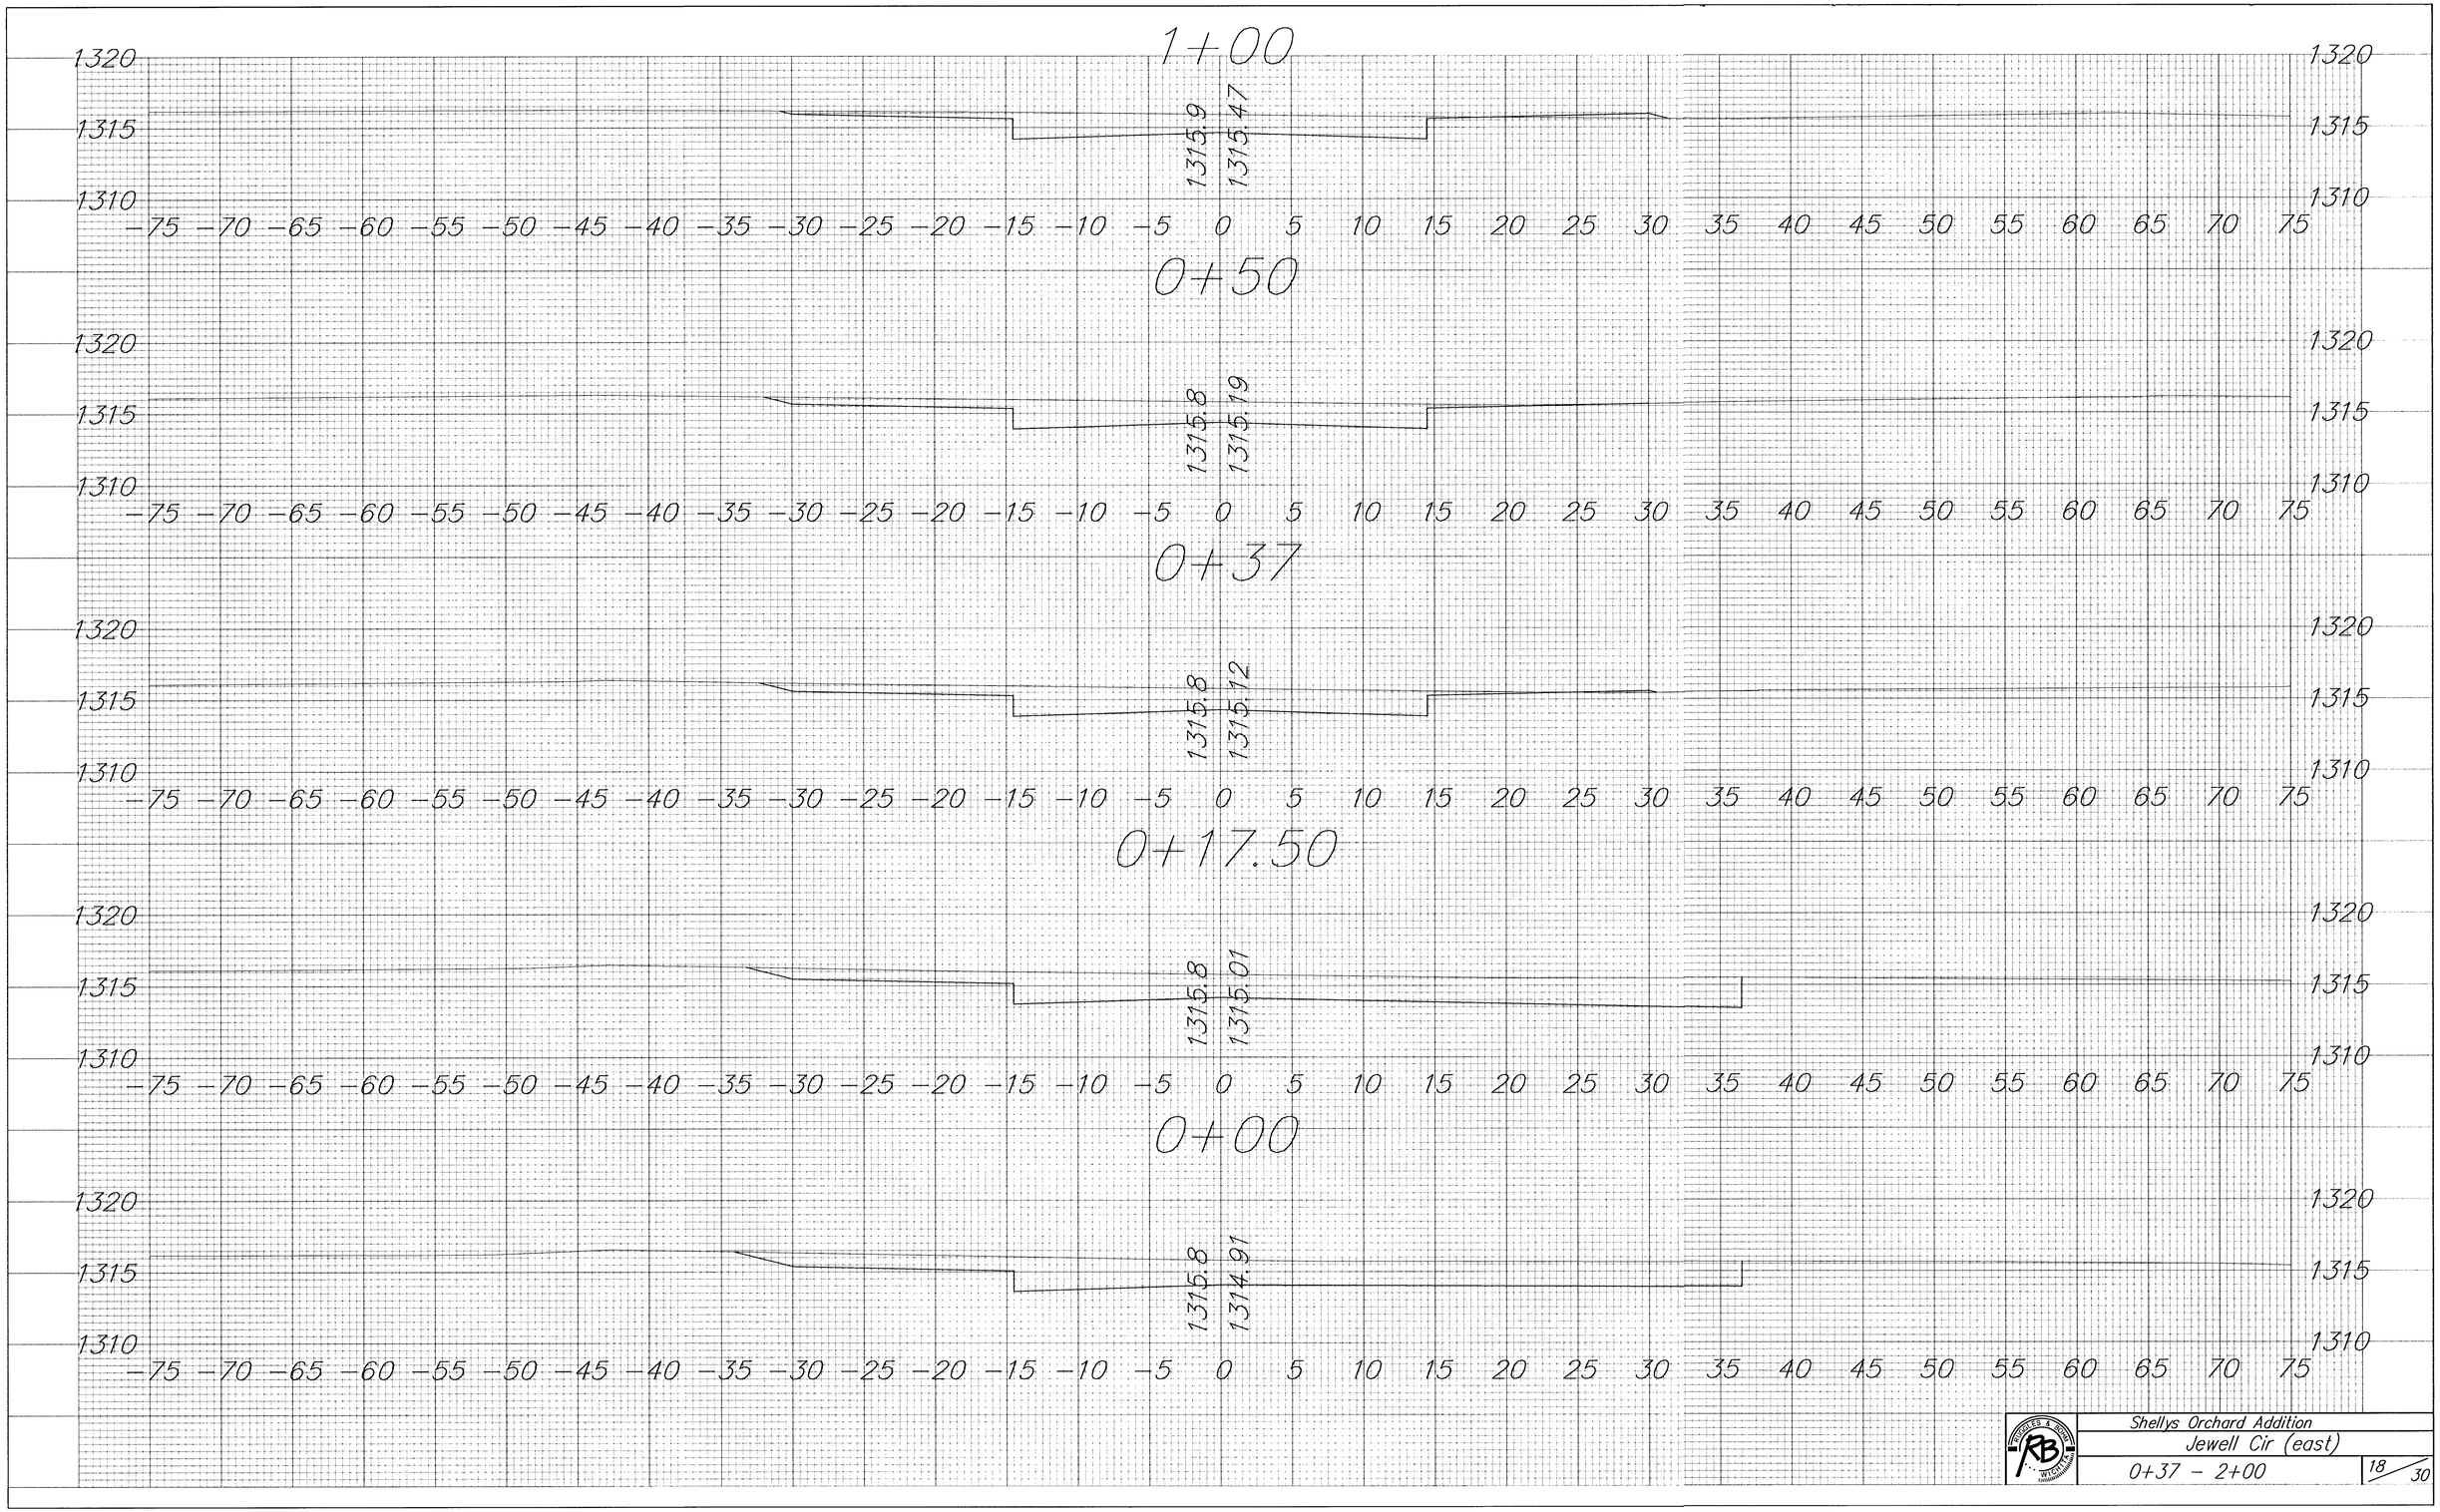


Shellys Orchard Addition
Jewell Cir (east)
0+37 – 2+00
18 / 30