

FOX RIDGE ADDITION
PHASE 8
STORM WATER SEWER PLANS
LINE 3 & 4

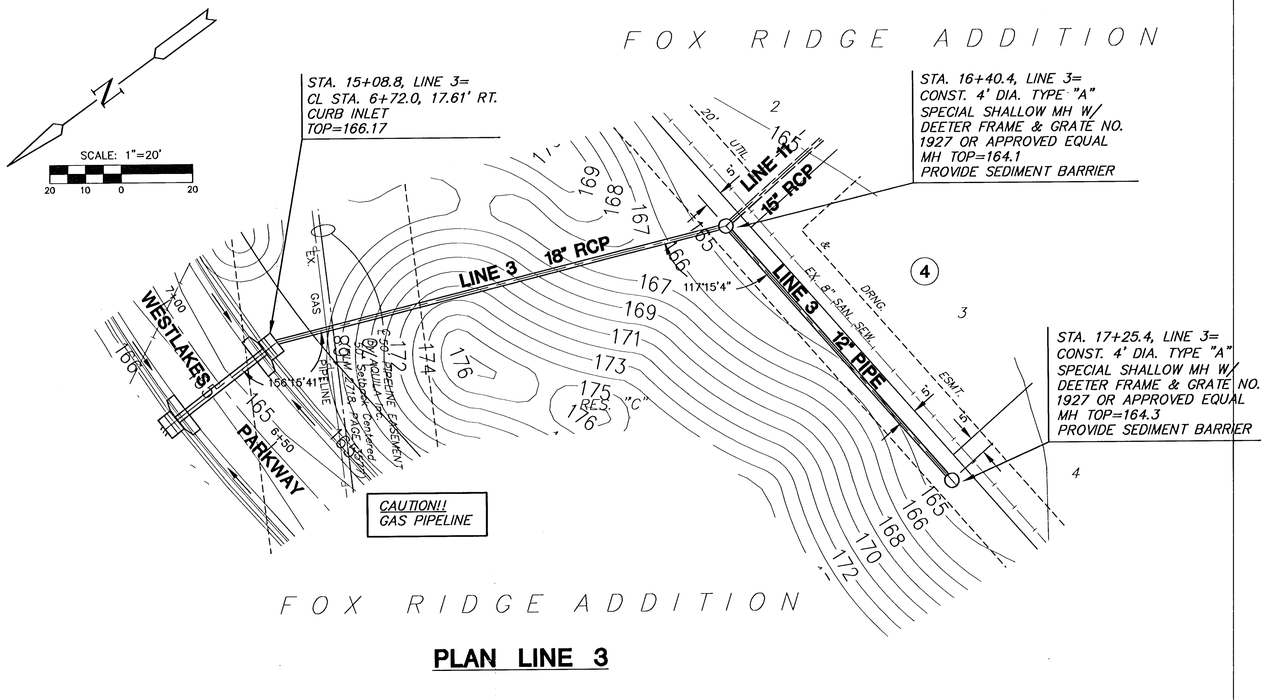


PLAN LINE 3

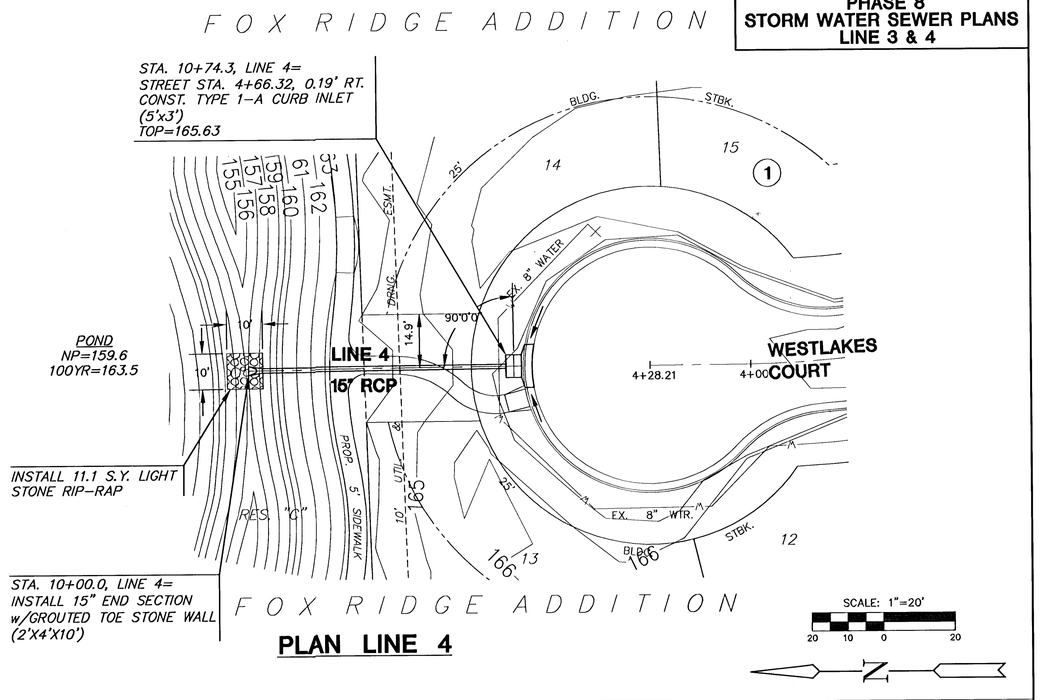

PLAN LINE 4


PROFILE LINE 3

SCALE: HORIZ. 1"=20'
SCALE: VERT. 1"=5'

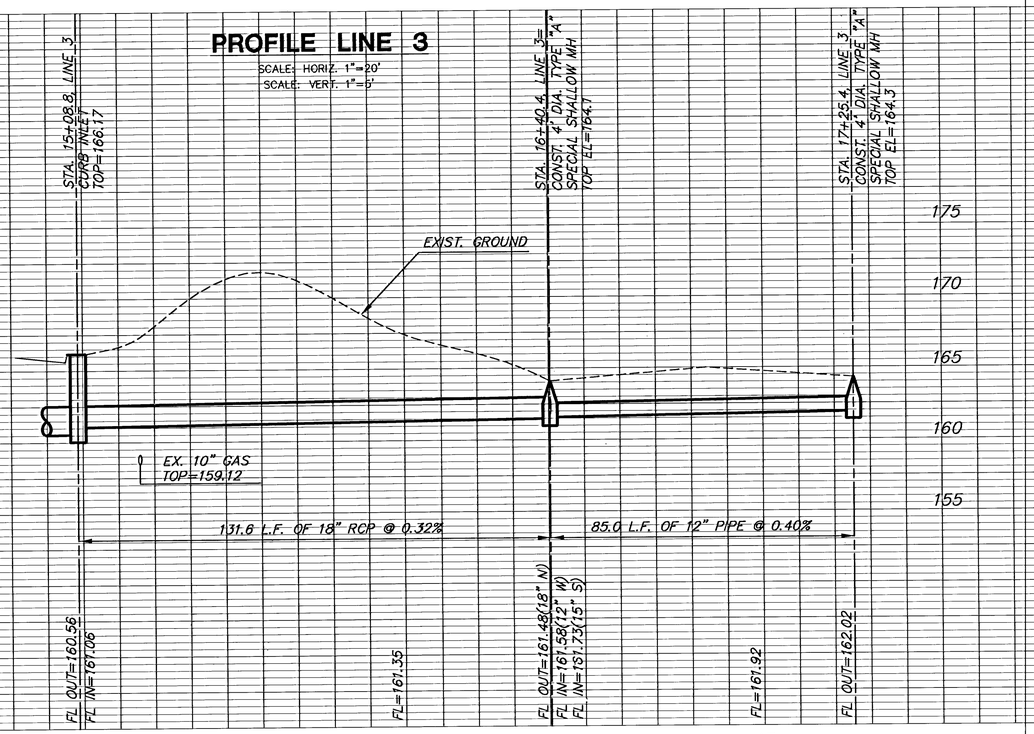

PROFILE LINE 4

SCALE: HORIZ. 1"=20'
SCALE: VERT. 1"=5'

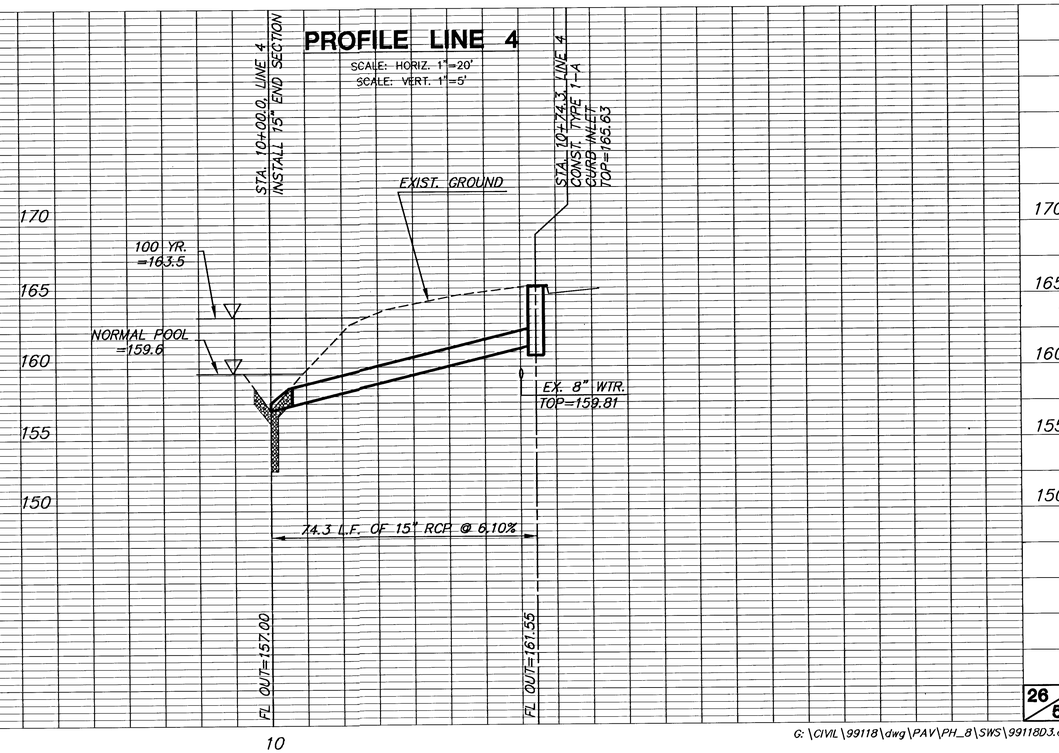

G:\CIVIL\99118\dwg\PAV\PH_8\SWS\99118D3.dwg