Point	Northing	Eosting	Desc
1	25072.3584	9940.3351	Iron
2	24988.3584	9940.3142	Iron
3	24988.3797	9794.3426	Iron
4	25072.3977	9670.5259	Iron
5	24988.3977	9670.5137	Iron
6	25106.1066	9617.8661	Iron
7	25070.9264	9541.5880	Iron
8	25201.9783	9659.3885	Iron
9	25201.9876	9595.3885	Iron
10	25235.1619	9659.3934	Iron
11	25293.1619	9659.4018	Iron
12	25293.1563	9711.6550	Iron
13	25235.1563	9711.6488	Iron
14	25654.8330	9659.4544	Iron
15	25596.8330	9659.4460	Iron
16	25596.8254	9711.6477	Iron
17	25654.8254	9711.6561	Iron
18	25748.4247	9659.4681	Iron
19	25760.4714	9595.4698	Iron
20	25896.4502	9730.8560	Iron
21	25812.4147	9723.1792	Iron
22	25813.3950	9940.3827	Iron
23	25897.3958	9940.3827	Iron
24	25890.7791	9692.6014	Iron
25	25862.6889	9641.7841	Iron
37	25133.9982	9527.6954	Iron
38	24508.4723	9736.3660	Iron
39	24508.4639	9794.3660	Iron
40	24457.8544	9685.9687	Iron
41	24399.8550	9686.2305	Iron
42	24269.6842	9940.1353	Iron
43	25131.0802	8881.1397	Iron
44	25067.0785	8880.9152	Iron
45	25320.0858	8881.8025	Iron
46	25320.3102	8817.8029	Iron
47	25409.2679	8847.5423	Iron
48	25442.6002	8800.0769	Iron
49	25452.5467	8749.0824	Iron
50	25398.4759	8746.6576	Iron
51	24819.0721	8880.0454	Iron
52	24755.0704	8879.8209	Iron
53	24820.5983	9218.2191	Iron
54	24756.5990	9218.5079	Iron
55	25597.8288	9093.5616	Iron
56	25546.1780	9067.1761	Iron
57	25554.6545	9050.5829	Iron
58	25606.3053	9076.9684	Iron
59	25387.5793	8572.1168	Iron
60	25451.5784	8571.7673	Iron
61	25429.7275	8474.6953	Iron
62	25485.7750	8443.7973	Iron
63	25520.5470	8439.3995	Iron
64	25520.0769	8503.3977	Iron
65	25468.9846	8413.3403	Iron
66	25412.9371	8444.2383	Iron
67	25396.5370	8381.2322	Iron
68	25460.5360	8380.8826	Iron
69	25607.0625	8504.0367	Iron
70	25607.5326	8440.0385	Iron
71	25740.9095	8458.0427	Iron
72	25724.3940	8519.8751	Iron
73	25395.9785	8278.9704	Iron
74	25395.6289	8214.9714	Iron
75	25255.6607	8279.7368	Iron
76	25255.2765	8215.7379	Iron
77	25392.4779	7637.9995	Iron
78	25456.4769	7637.6500	Iron
79	25529.1458	7569.4392	Iron
80	25531.2577	7505.4530	Iron
81	25250.2208	7373.5822	Iron
82	25727.1040	7570.8934	Iron
83	25785.1024	7571.3194	Iron
84	25781.2145	8100.5743	Iron
85	25723.2160	8100.1483	Iron
1001	25246.4621	9408.6535	MH
1002	25245.1533	9118.6564	MH
1003	25244.1057	8886.5361	MH
1004	25274.3044	8886.6420	MH
1005	25273.1994	8702.5619	MH
1006	25270.7981	8302.5691	MH
1007	25268.4273	7907.6615	MH
1008	25266.5632	7597.1344	MH
1009	25236.2441	7544.0832	MH
1010	25235.3229	7390.6251	MH
1126	25246.4621	9408.6535	MH
1127	24938.4892	9415.3502	MH

Scale: 1" = 60'

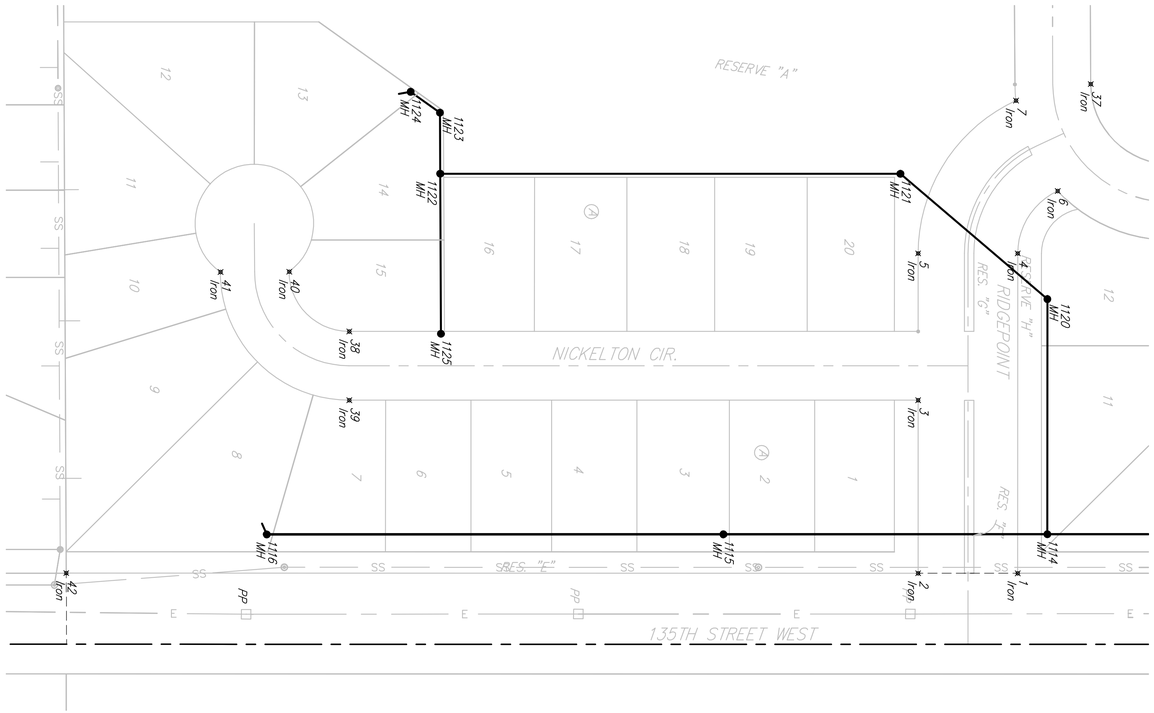

CONSTRUCTION SEQUENCE NOTE:
The Contractor shall Complete Line 1 from Sta. 0+00 to Sta. 3+47.6 and Line 3 from Sta. 0+00 to Sta. 16+95.9 before proceeding to any other part of the project.

Baughman

Silverton Addition - Phase I-A

COORDINATE SHEET

Baughman Company, P.A. 315 Ellis St. Wichita, KS 67211 P 316-262-7271 F 316-262-0149
ENGINEERING | SURVEYING | PLANNING | LANDSCAPE ARCHITECTURE

PROJECT NUMBER 468-84243

REVISIONS:

DESIGN NBW/JAK | DRAWN JAK

APPROVED | DATE 5/01/07

SCALE Noted

SHEET **14** OF **16**

Silverton\Phase 1A\SSCoord