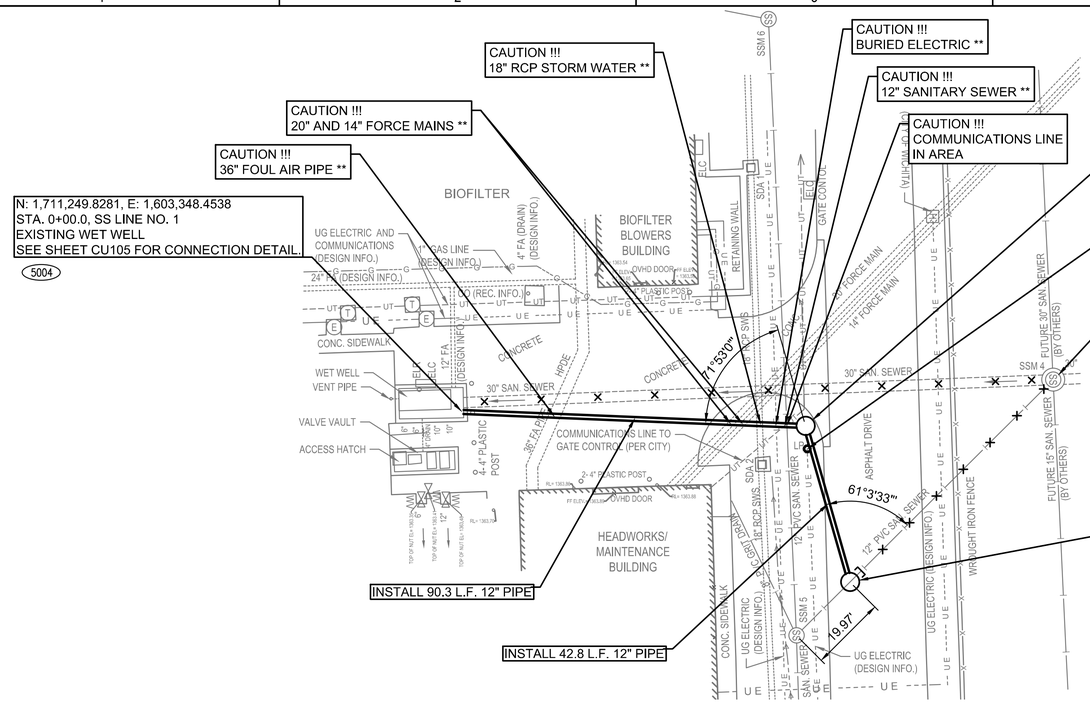

PEC

PLAN: LAT. & LONG. 0 10' 20' 40'

PROFILE: HORIZ. SAME AS ABOVE

VERT: 0 5'

LEGEND

5000 = SEE SHEET NO. CU102 FOR SANITARY SEWER COORDINATES (TYP.)

= ABANDON EXISTING PIPE IN PLACE AND SAND FILLED. (SEE SHEET CU103)

* PRIOR TO BEGINNING CONSTRUCTION, THE CONTRACTOR SHALL EXCAVATE THE EXISTING 12" PVC PIPE AT SANITARY SEWER STATION 1+33.1 TO VERIFY ITS HORIZONTAL AND VERTICAL LOCATION. THE PIPE LOCATION SHALL BE REPORTED TO THE ENGINEER SO THAT ANY NECESSARY PLAN MODIFICATIONS CAN BE MADE. ANY ADDITIONAL LABOR OR MATERIALS NECESSARY TO COMPLETE THE CONNECTION SHALL BE CONSIDERED SUBSIDIARY TO THE PROJECT.

** CONTRACTOR SHALL SUPPORT DURING CONSTRUCTION.

SS LINE NO. 1

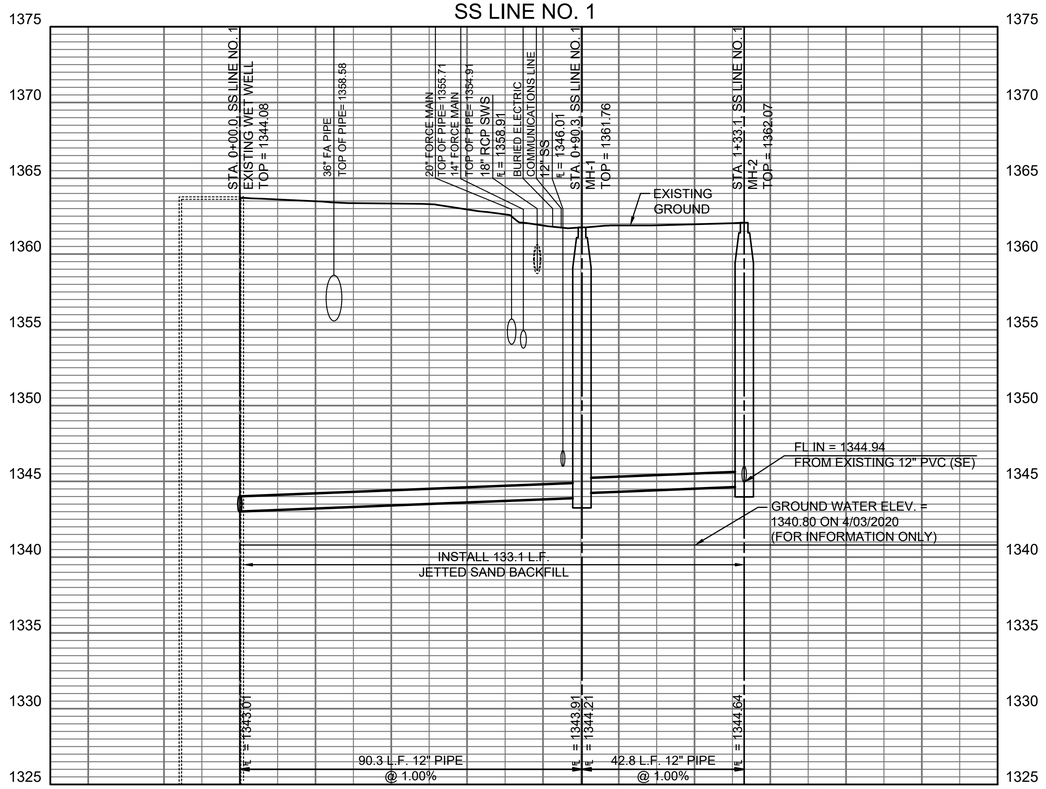

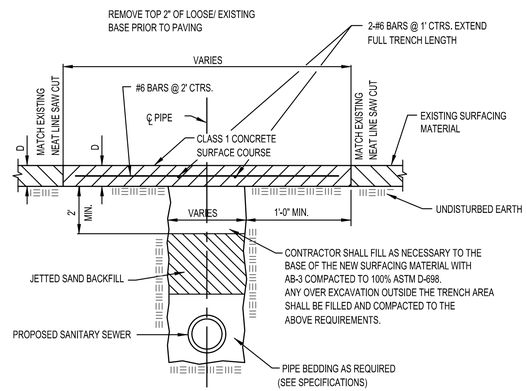

CONCRETE PAVEMENT REMOVAL AND REPLACEMENT DETAIL

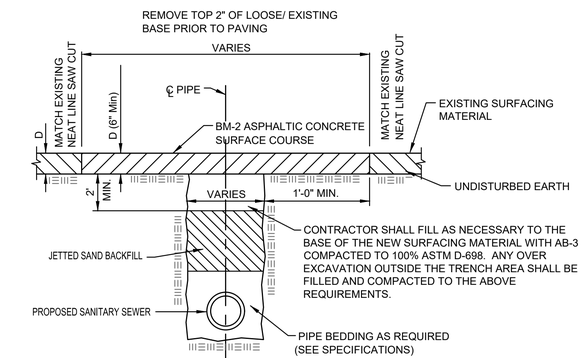

ASPHALT PAVEMENT REMOVAL AND REPLACEMENT DETAIL

PEC
PROFESSIONAL ENGINEERING CONSULTANTS
303 SOUTH TOPEKA
WICHITA, KS 67202
316-262-2691 www.pec1.com

CITY OF WICHITA

TREVOR KAUFMAN
LICENSED
26008
05/08/2020
KANSAS
PROFESSIONAL ENGINEER

SANITARY SEWER RELOCATION
TO SERVE
WASTE WATER TREATMENT PLANT 3

GARY JANZEN, P.E. - CITY ENGINEER
CITY OF WICHITA PROJECT NO. 2020-468-004792
OCA NO. S002 ORG CODE 53200020

Issue:		

JOB NO.	35-197043-015-042
DATE	APRIL 2020
PM	RWG
DESIGNED BY	TBK
DRAWN BY	CSL
CHECKED BY	RWG

SANITARY SEWER LINE NO. 1

CU104

SAVED 5/1/2020 4:31:10 PM BY TREVOR.KAUFMAN
PLOTTED 5/6/2020 11:23:01 AM BY KURTIS DEKAT
U:\WICHITA-CIVIL\2019\197043\015\MUNI\DRAWINGS\197043-015-CU104.DWG