BENCHMARKS:
BM #1: City of Wichita disc top of headwall of RCBC 660'± east of the SE Cor. of the SE1/4, SEC. 22, TWP. 27–S, R–2–W. Elev. = 1410.27 NAVD88

BM #2: 60d step nail in utility pole 28' east of ℄ 162nd St. W. and 26' north of ℄ of Maple. Elev. = 1417.99 NAVD88

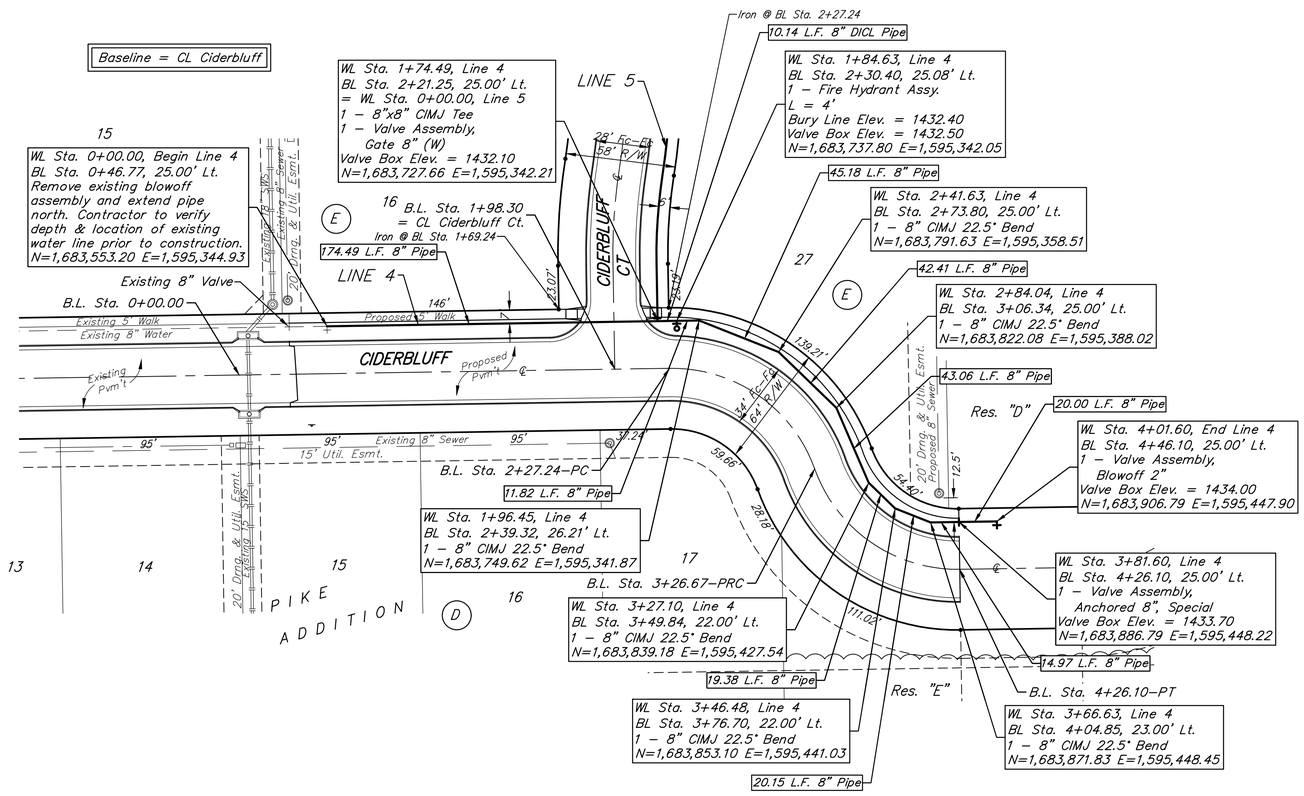

Scale: 1" = 40' Horizontal
1" = 5' Vertical
• = Iron

Contractor to maintain a minimum of 10' of horizontal separation (O.D.–O.D.) between sanitary sewer and water line.

DEPTH UNKNOWN
Contractor to Verify Depth & Location of Existing Water Line Prior to Construction.

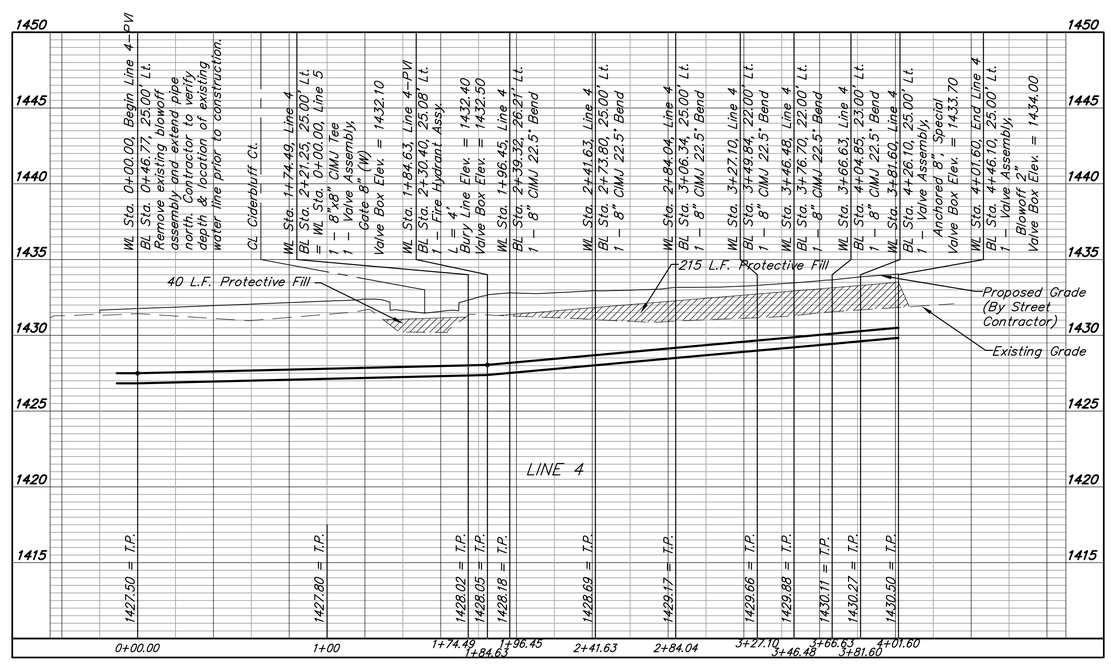

Baughman Company, P.A.
155 Ellis St. Wichita, KS 67211 P 316.262.0149
Design Firm: Baughman Company, P.A. Project No: 1.1.1.