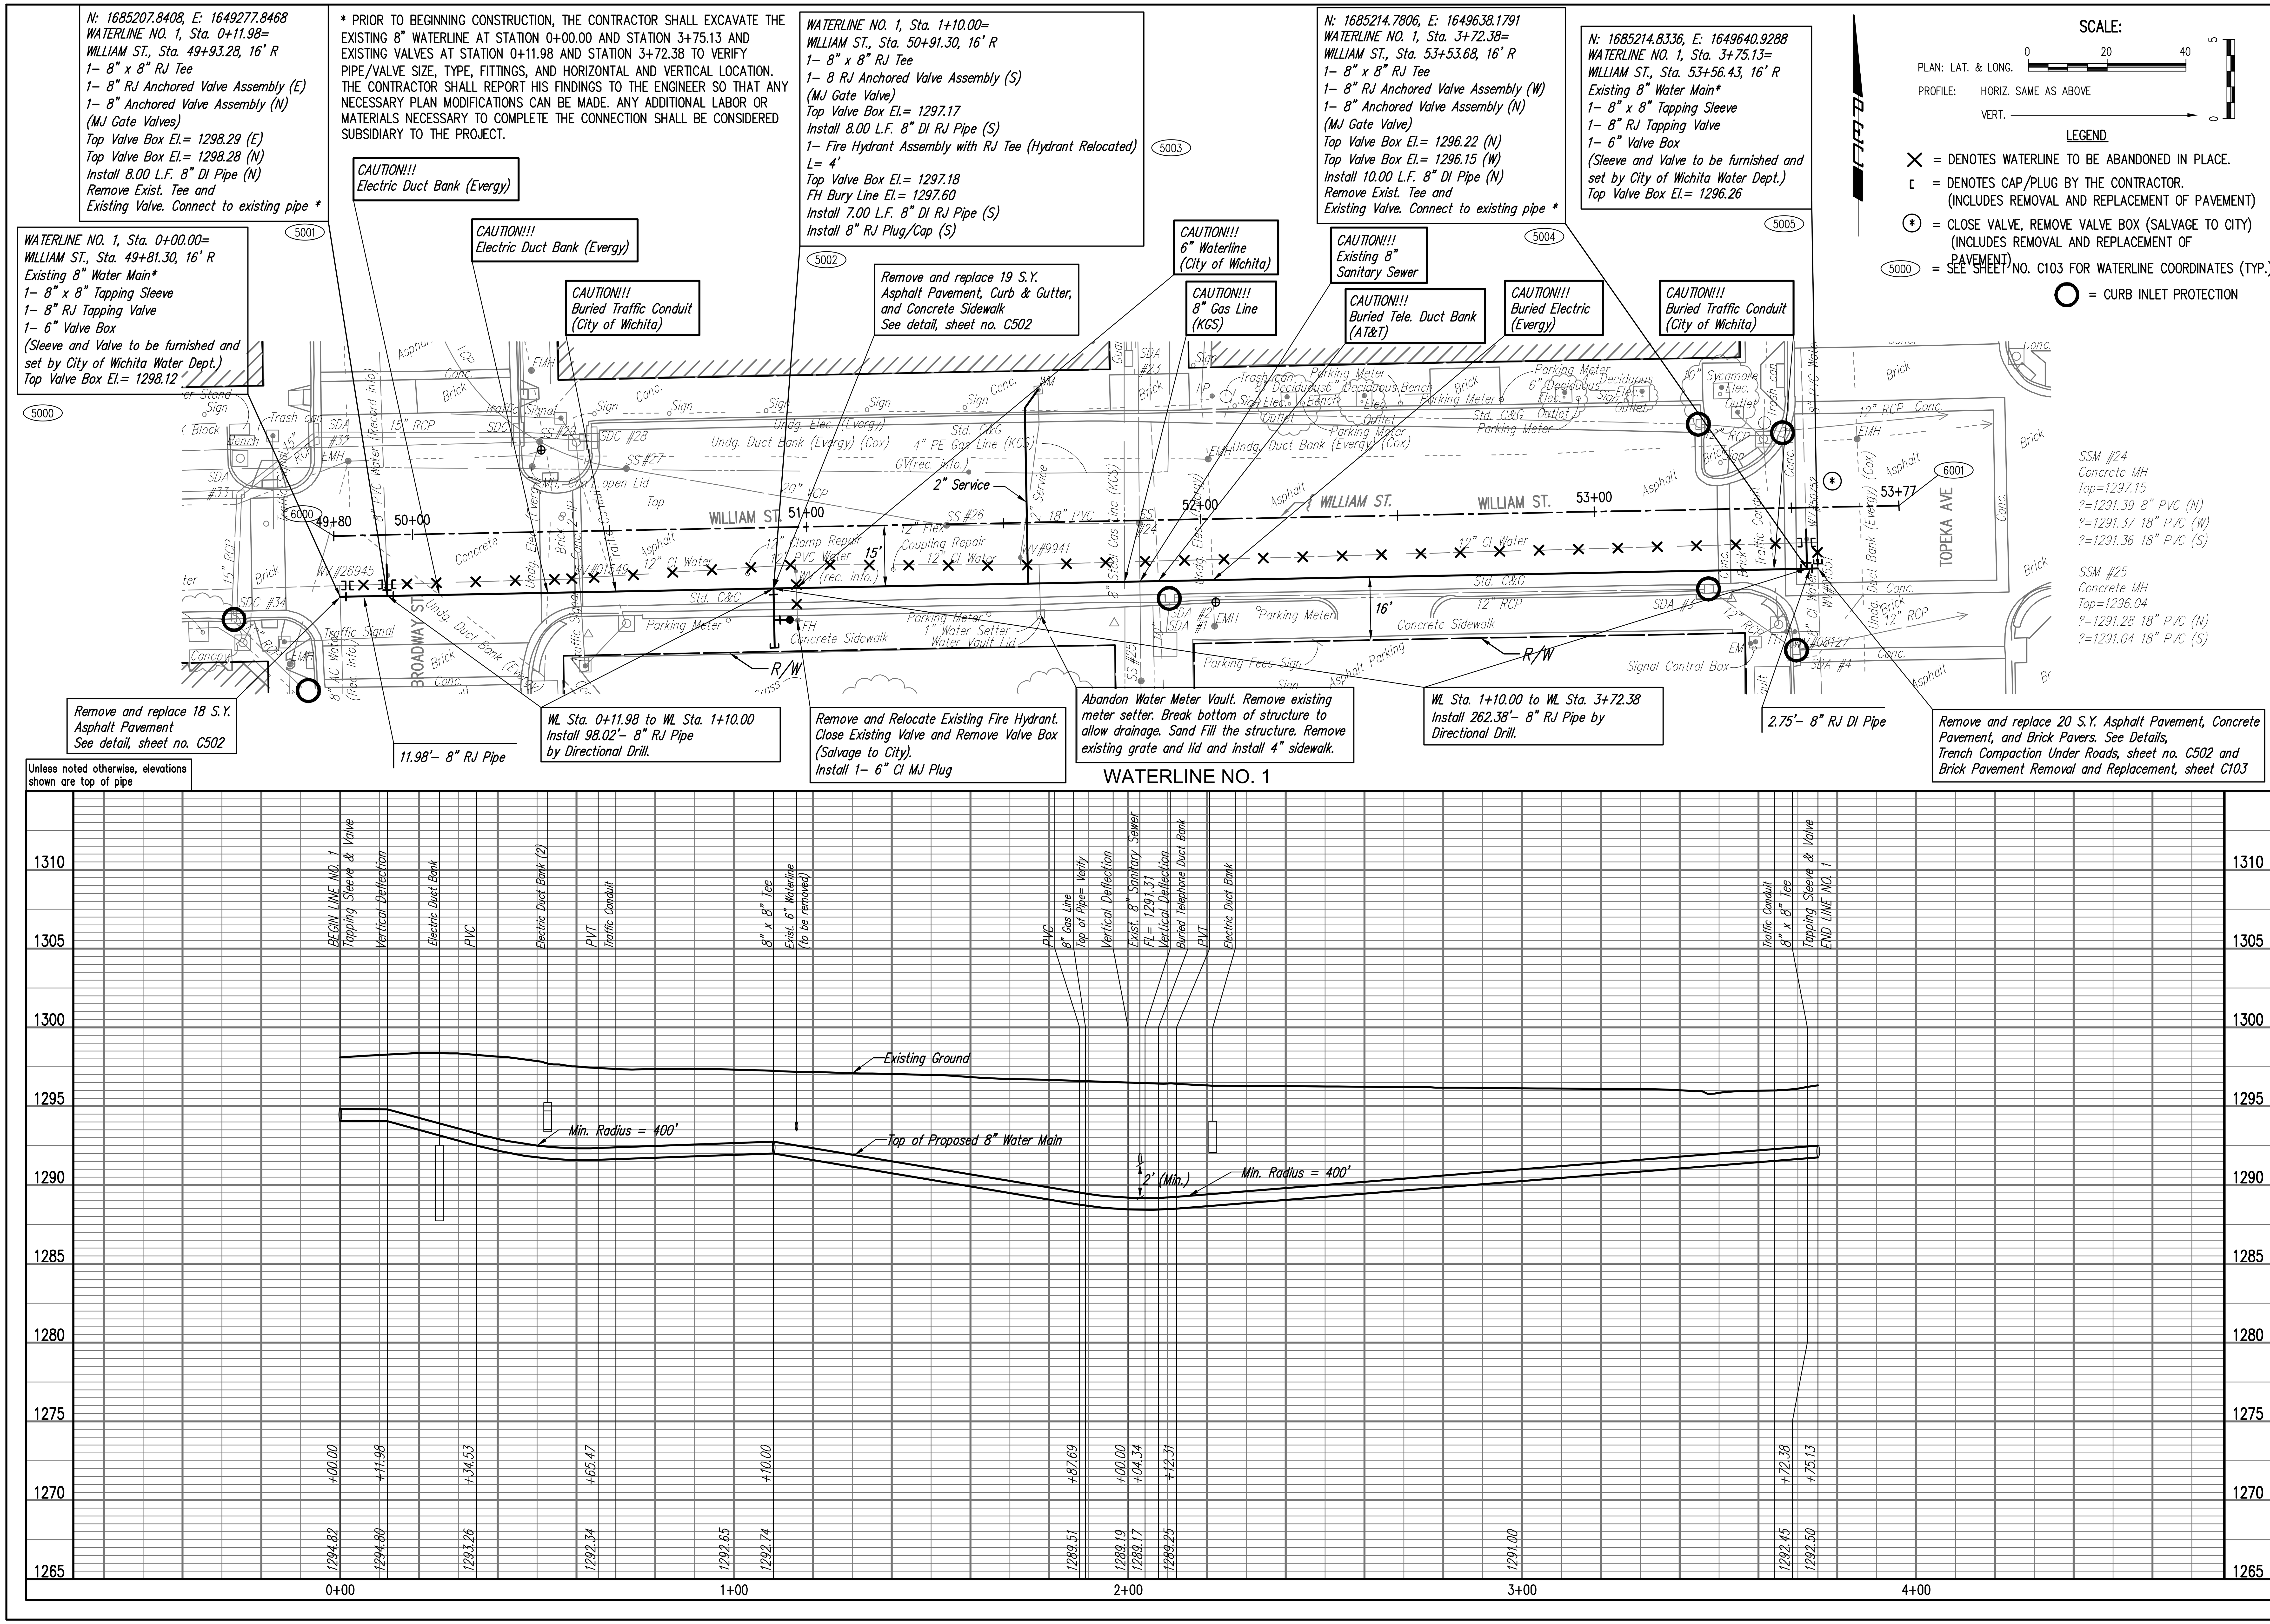

PEC
PROFESSIONAL ENGINEERING CONSULTANTS
303 SOUTH TOPEKA
WICHITA, KS 67202
316-262-2691 www.pec1.com

CITY OF WICHITA

TREVOR KAUFMAN LICENSED 26008 05/19/2020 KANSAS PROFESSIONAL ENGINEER

WATERLINE IMPROVEMENTS
TO SERVE
WILLIAM STREET FROM BROADWAY TO TOPEKA

GARY JANZEN, P.E. - CITY ENGINEER
CITY OF WICHITA PROJECT NO. 448-2020-000092

Issue:

JOB NO.	35-197042-014-0042
DATE	MAY 2020
PM	RWG
DESIGNED BY	TBK
DRAWN BY	KTD
CHECKED BY	RWG

WATERLINE NO. 1

C104

SAVED 5/19/2020 9:28:47 AM BY TREVOR.KAUFMAN
PLOTTED 5/19/2020 9:49:46 AM BY TREVOR KAUFMAN, PE
U:\WICHITA-CIVIL\2019\197042\014\MUNI\DRAWINGS\197042-014-C104-WATERLINE NO.1.DWG