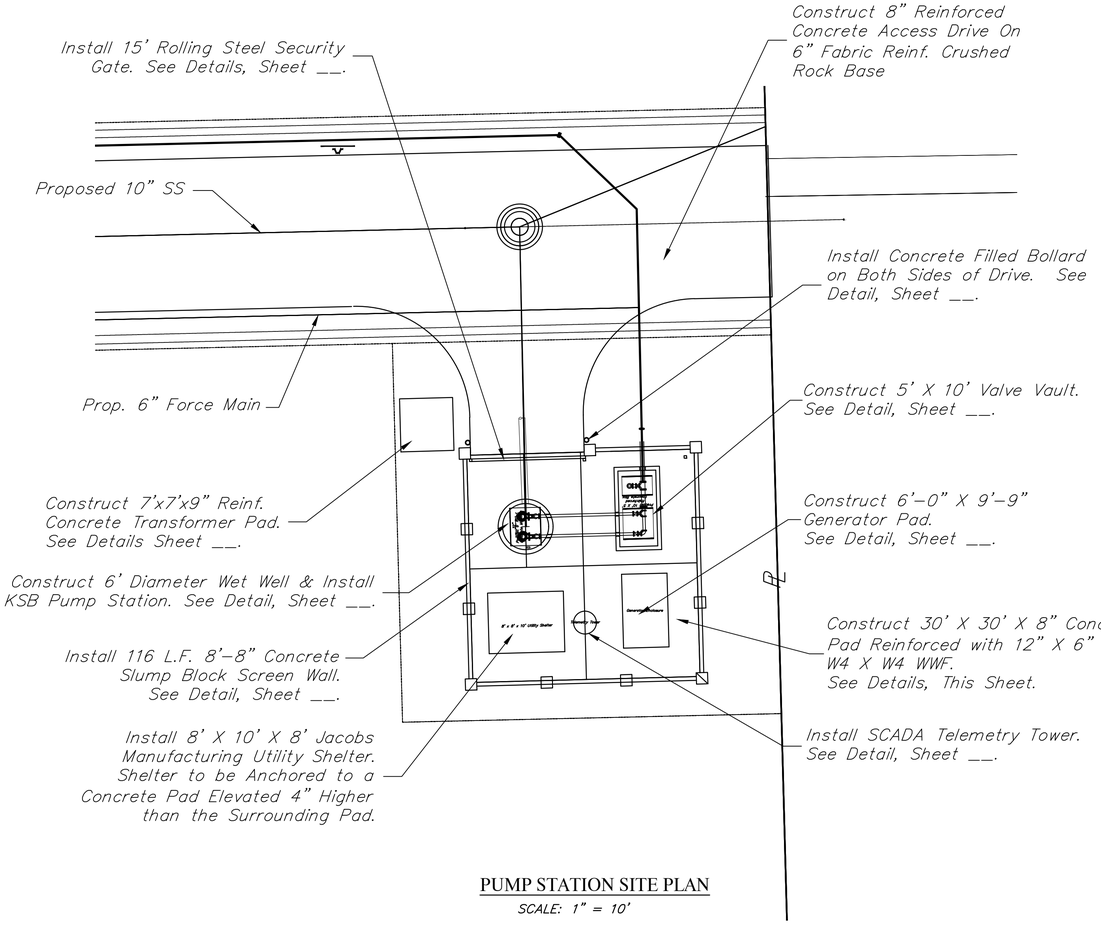

PUMP STATION SITE PLAN

SCALE: 1" = 10'

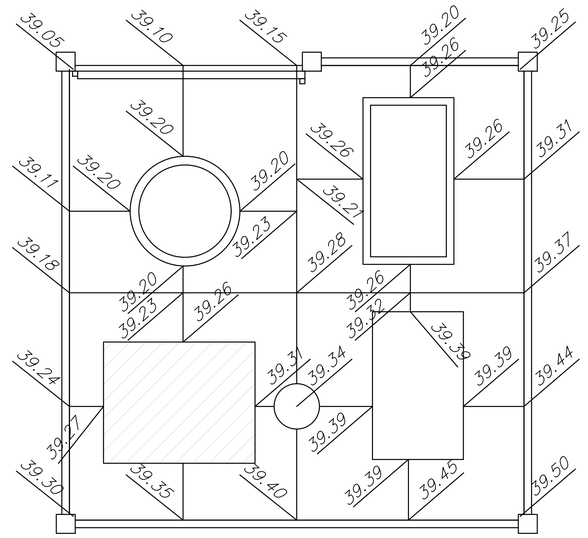

CONCRETE PAD GRADING PLAN

SCALE: 1" = 5'

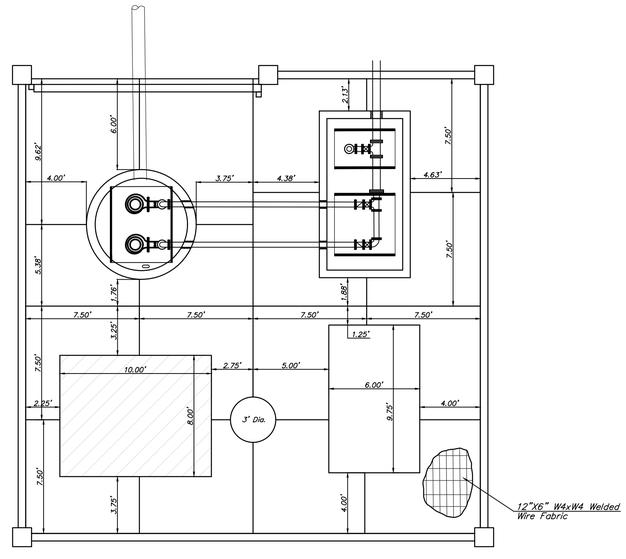

CONCRETE PAD JOINT PLAN

SCALE: 1" = 5'

Denotes Area to have 4" Thick Concrete Building Floor On Top of 8" Thick Reinf Concrete Pad.

Note: The Cost of All Work Required to Construct the Lift Station, Including the Wet Well and Vault, Pumps, Valves, Piping, Shed, Screen Walls, Gate, Concrete Flat Work, Including Lift Station Pad and Transformer Pad, Power Supply and Electronic Controls Shall be Included In the Lump Sum Bid Item "Lift Station Module."

BRENT WOOTEN LICENSED 8470 KANSAS PROFESSIONAL ENGINEER 8.3.20

Baughman

Village Charters 3rd Addition

MISC DETAILS

Sanitary Sewer Main

Baughman Company, P.A. 315 Ellis St. Wichita, KS 67211 P 316-262-7271 F 316-262-0149
ENGINEERING | SURVEYING | PLANNING | LANDSCAPE ARCHITECTURE

PROJECT NUMBER

REVISIONS:

DESIGN TPV | DRAWN TPV

APPROVED TPV | DATE 02/20

SCALE Noted

SHEET **11** OF **28**

E:\Projects\Village Charters 3rd Addition_17-12-P345\Engineering\Phase I \SS Main\VC3 SS Main (7-7-20).dwg