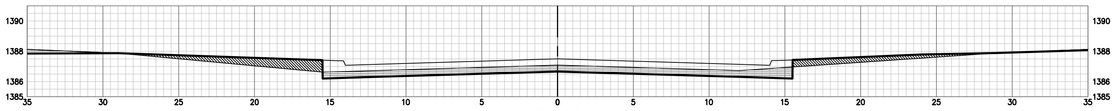

3+50

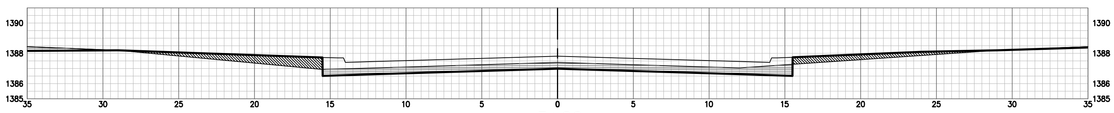

3+00

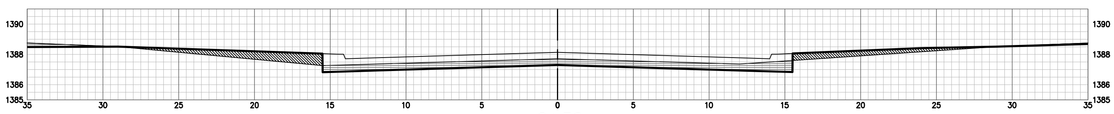

2+50

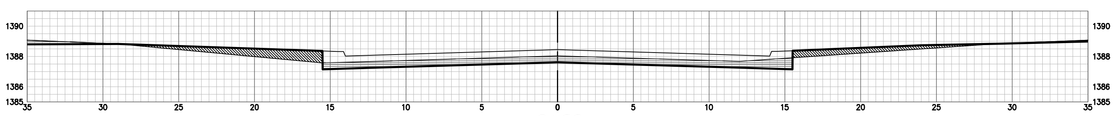

2+00

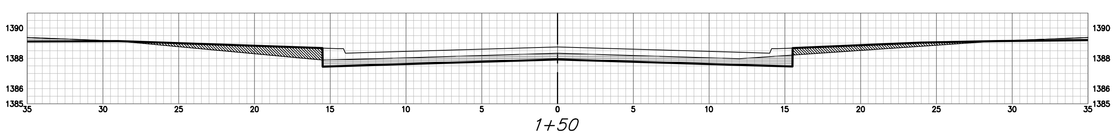

1+50

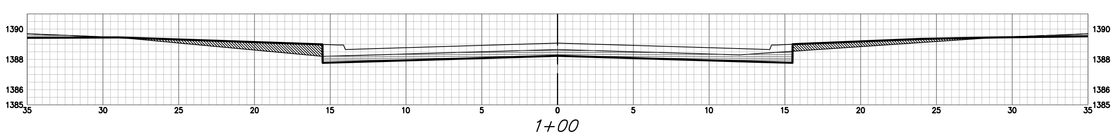

1+00

0+50

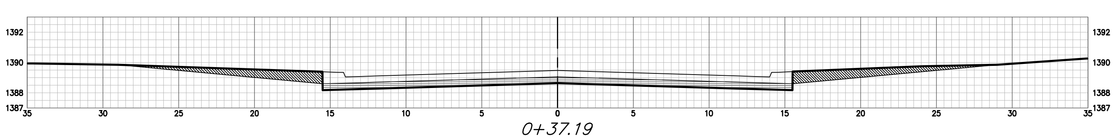

0+37.19

DALTON ST

Baughman

Baughman Company, P.A. 335 Elm St. Wichita, KS 67211 P 316-262-7271 F 316-262-0149
ENGINEERING | SURVEYING | PLANNING | LANDSCAPE ARCHITECTURE

PROJECT NUMBER
472-2019-085534

SHEET
29 OF **36**

C:\Projects\B.E. Addition, 1842\PNT\Engineering\Phase 2\STR\RWS\STR PLANS.dwg