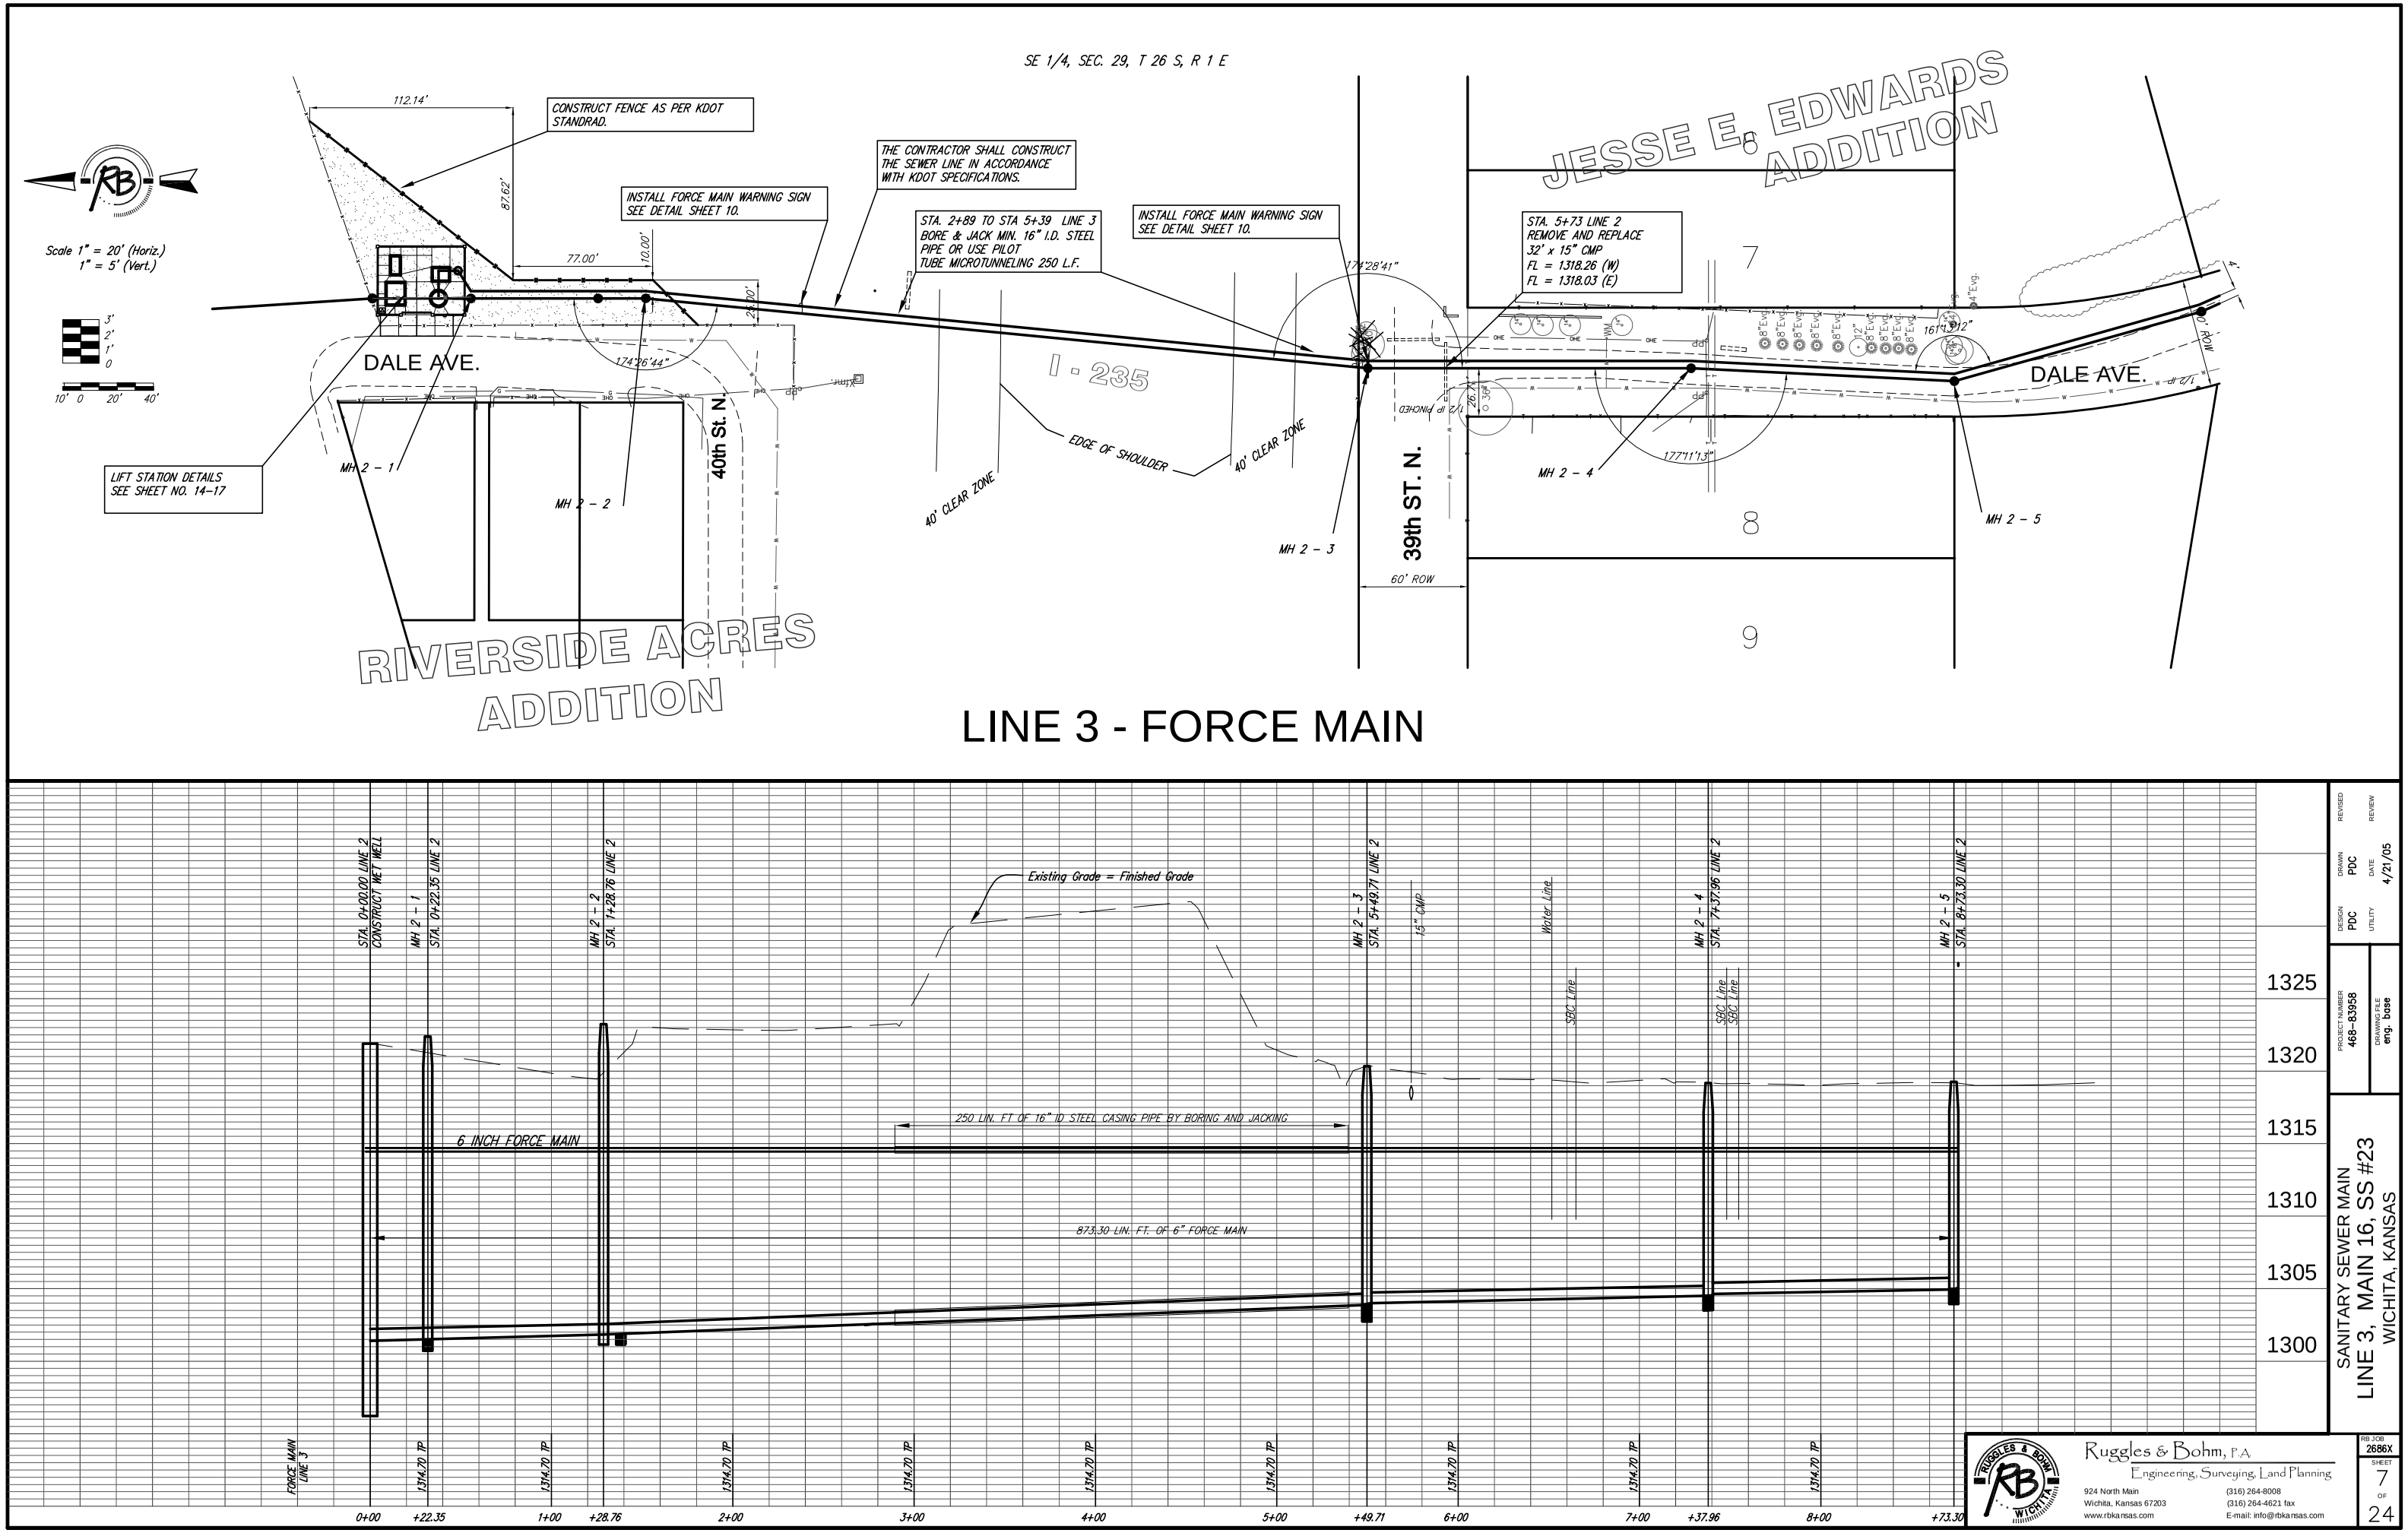

LINE 3 - FORCE MAIN

DESIGN PDC
DRAWN PDC
REVISED
UTILITY
DATE 4/21/05
REVIEW
PROJECT NUMBER 468-83958
DRAWING FILE eng. base

SANITARY SEWER MAIN
LINE 3, MAIN 16, SS #23
WICHITA, KANSAS

Ruggles & Bohm, P.A.
Engineering, Surveying, Land Planning
924 North Main
Wichita, Kansas 67203
www.rbkansas.com
(316) 264-8008
(316) 264-4621 fax
E-mail: info@rbkansas.com

RB JOB 2686X
SHEET 7 OF 24