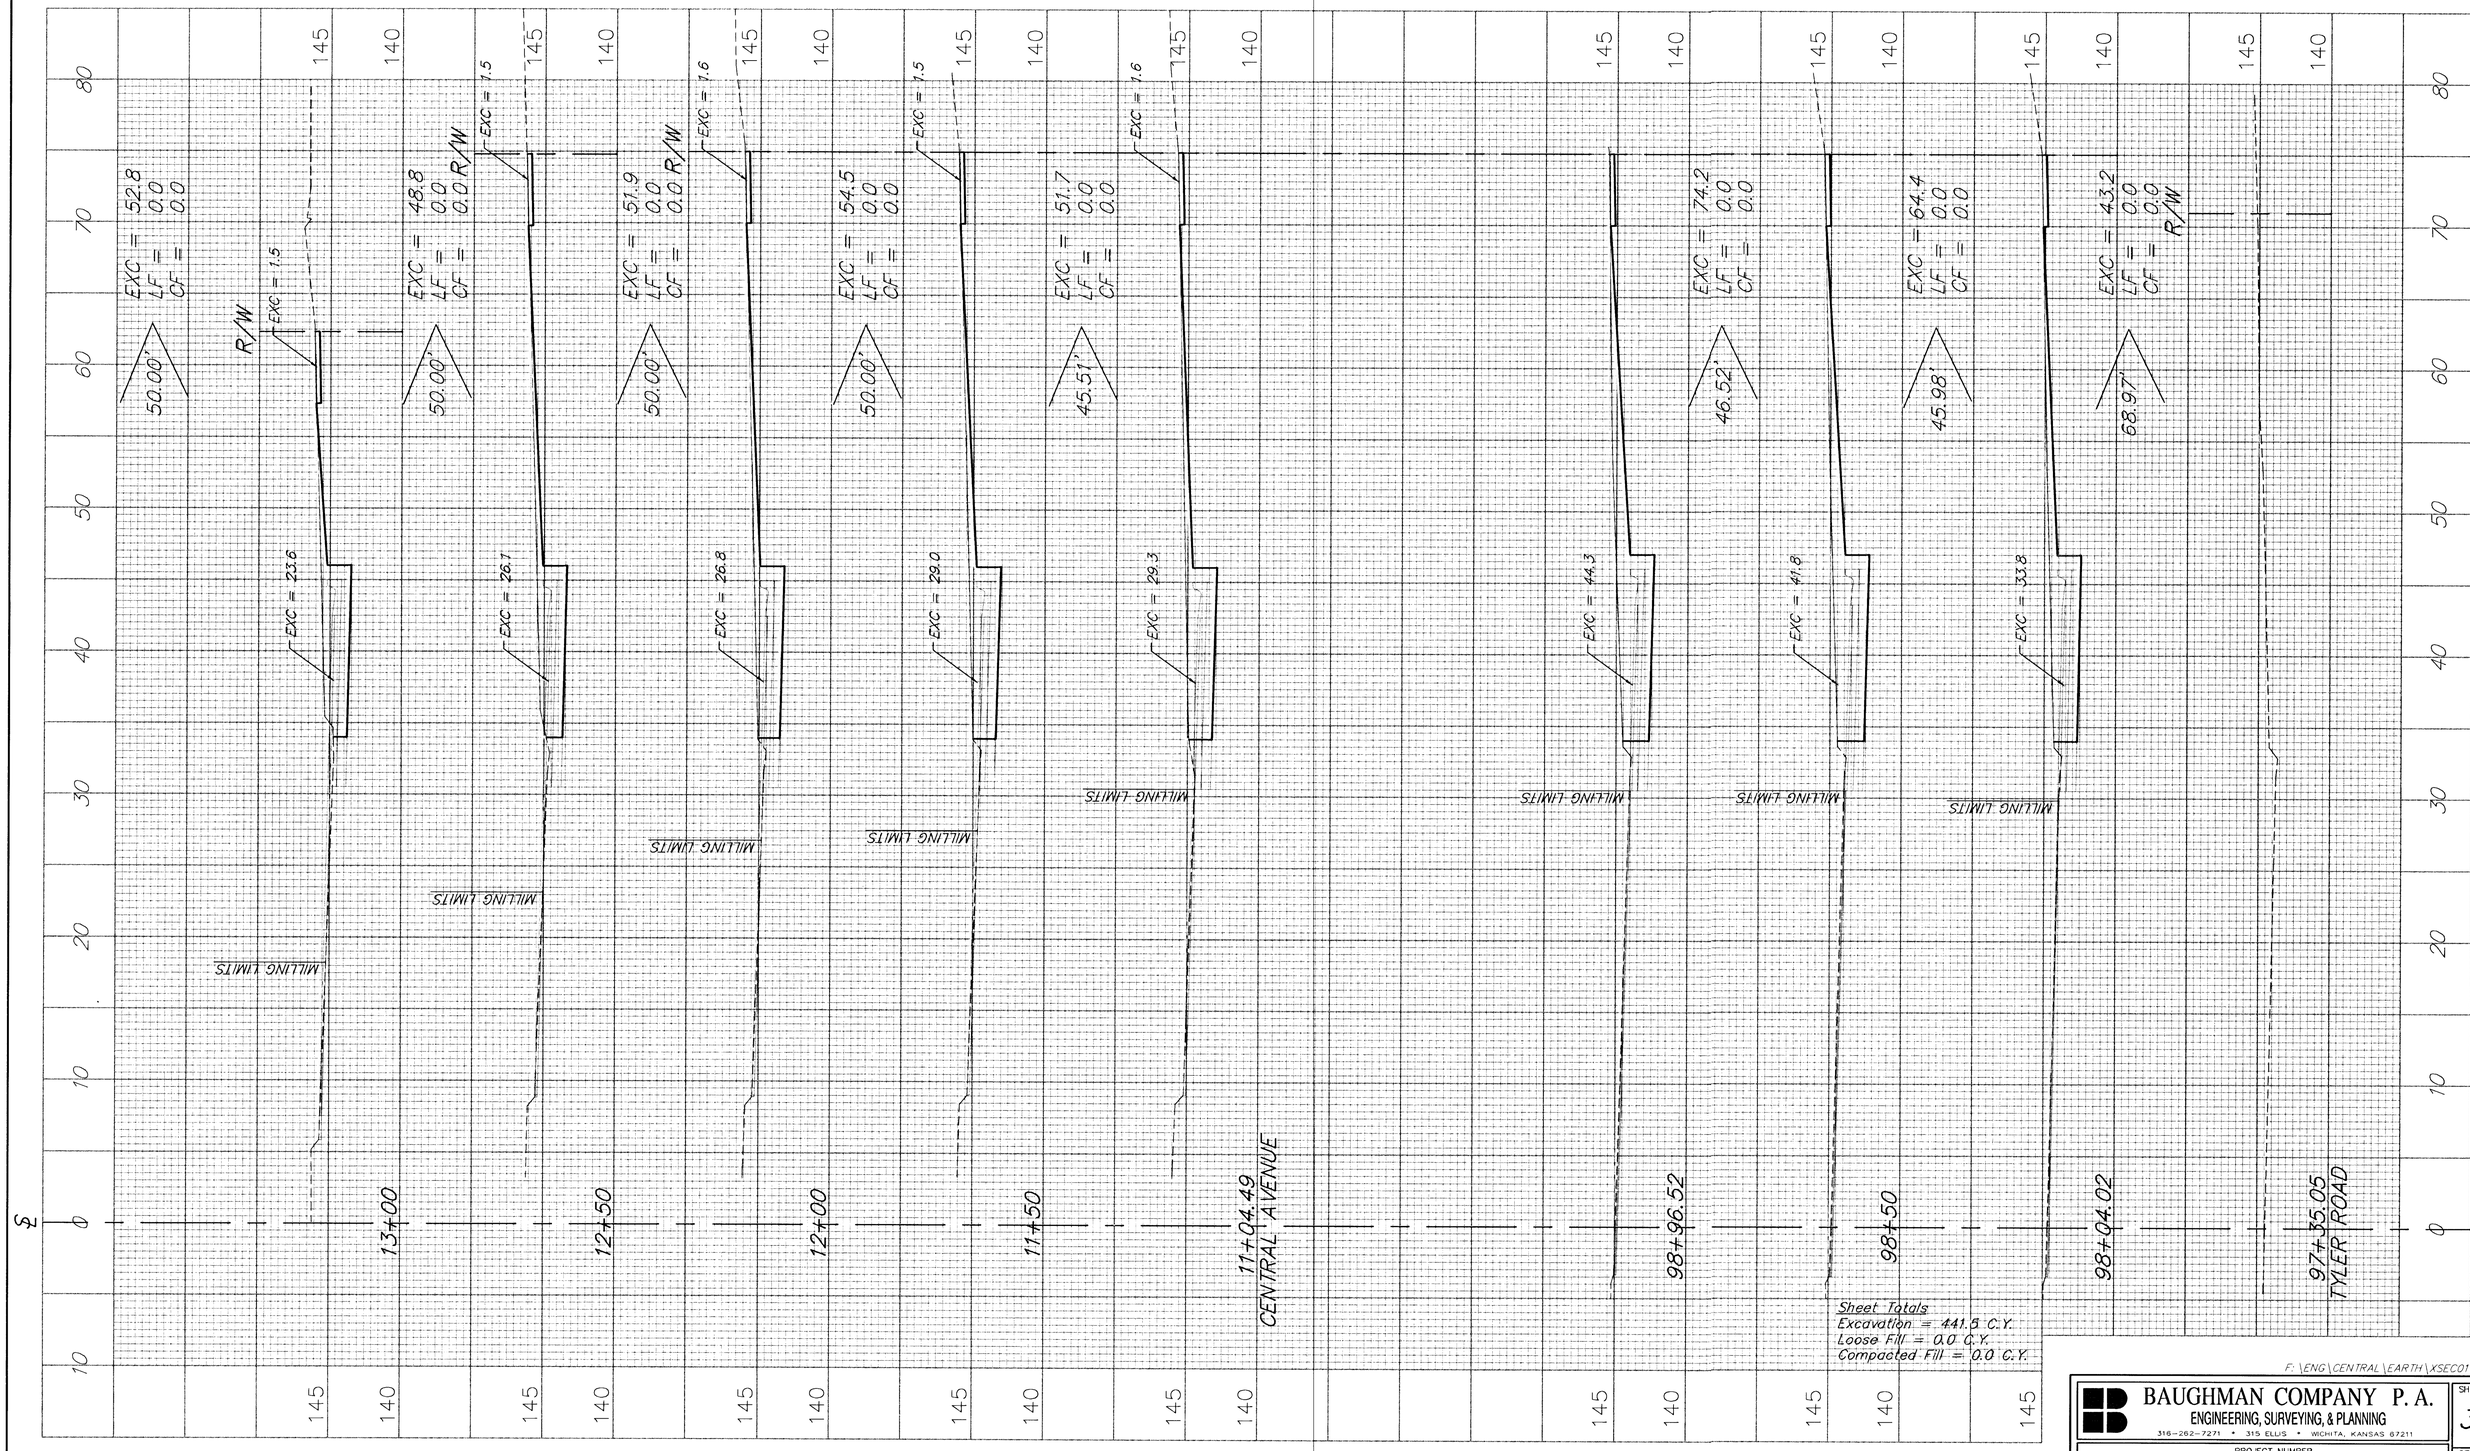


Sheet Totals
Excavation = 441.8 C.Y.
Loose Fill = 0.0 C.Y.
Compacted Fill = 0.0 C.Y.

F:\ENG\CENTRAL\EARTH\XSEC01

BAUGHMAN COMPANY P. A.
ENGINEERING, SURVEYING, & PLANNING
316-262-7271 • 315 ELLIS • WICHITA, KANSAS 67211

PROJECT NUMBER
C.O.W.

SHEET 37 OF 42