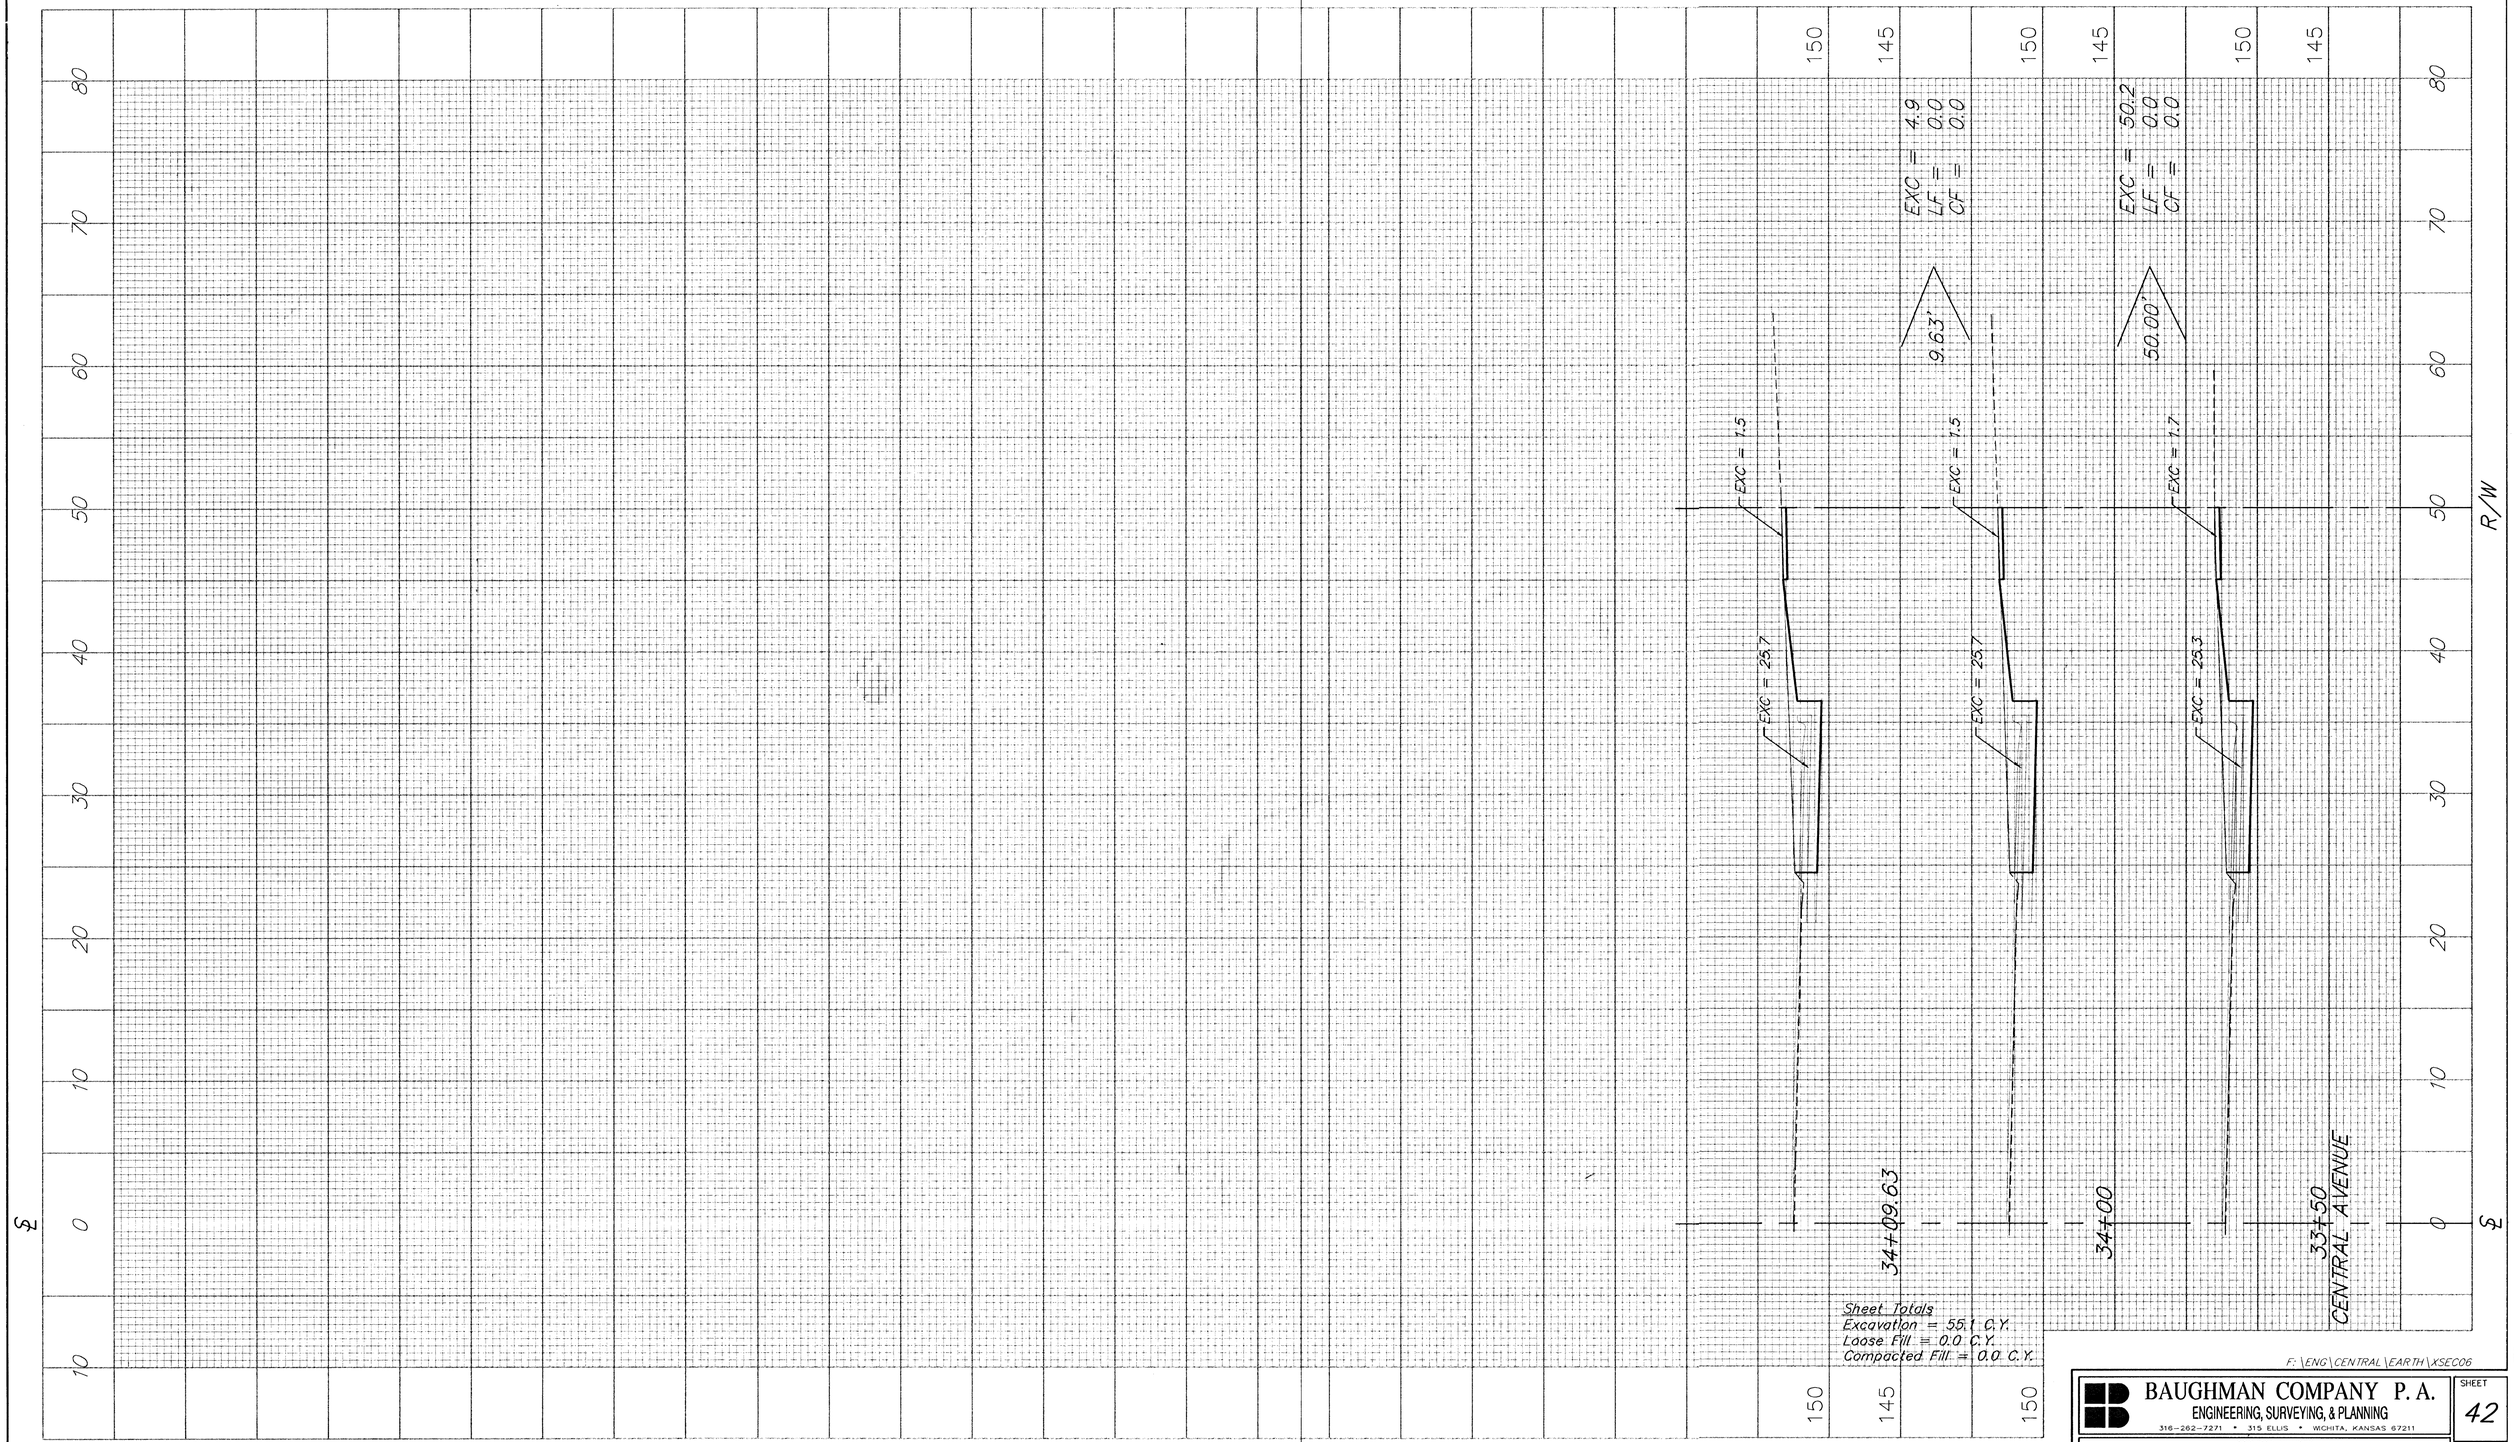


F:\ENG\CENTRAL\EARTH\XSEC06

BAUGHMAN COMPANY P. A.
ENGINEERING, SURVEYING, & PLANNING
316-262-7271 • 315 ELLIS • WICHITA, KANSAS 67211

PROJECT NUMBER
C.O.W.

SHEET 42
OF 42

20-01-05-01