


3+00

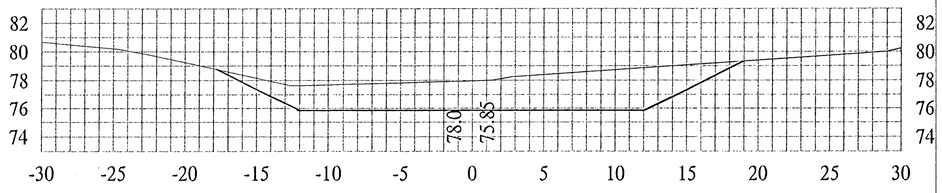


2+50

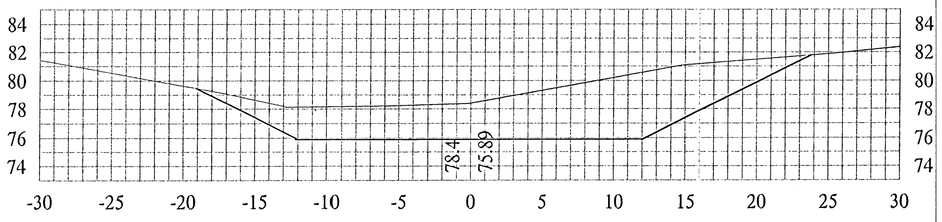


2+00

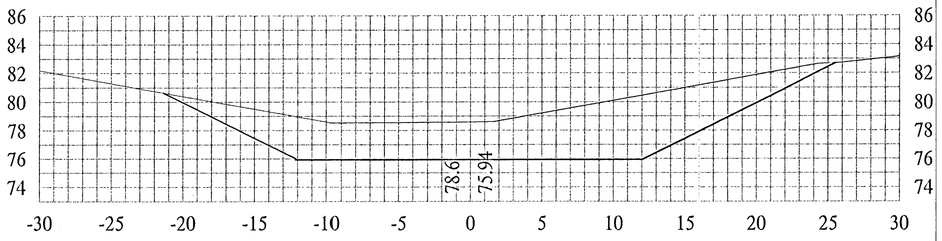


1+50

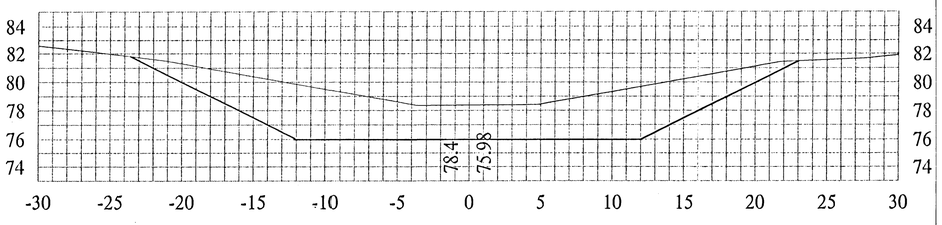


5+00

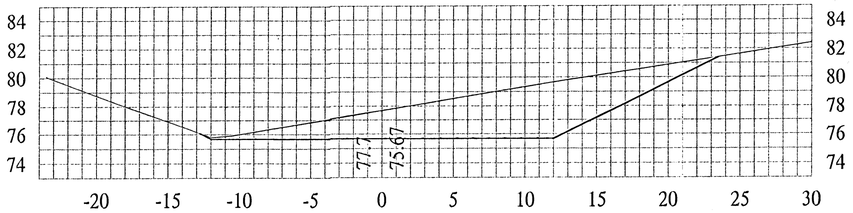


4+50

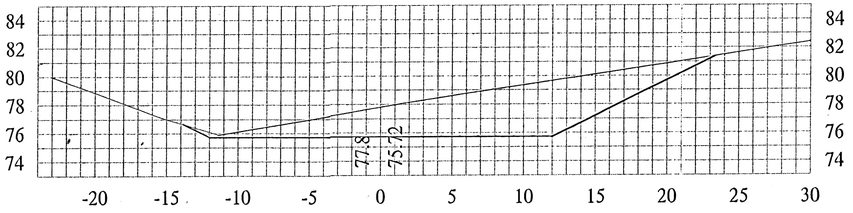

4+00

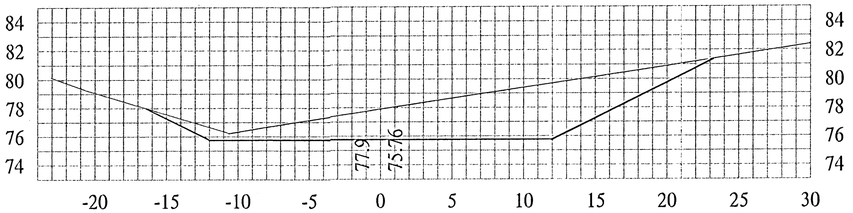

3+50

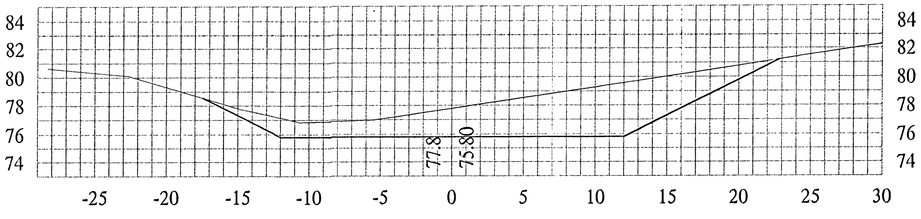

PROJECT NUMBER	SHEET NAME	ENGINEERING DIRECTORY
472-76-245-83324	XSEC	F:\Hydraulic\KTA

DESIGN	DRAWN	APPROVED	DATE	SCALE	BAUGHMAN NO
TPV	TPV	JEB	FEB 2001	1:5	99-09-E453

CAPITAL IMPROVEMENT PROJECT
24' DRAINAGE CHANNEL
CROSS SECTIONS
HYDRAULIC AVENUE PAVING - INCIDENTAL DRAINAGE IMPROVEMENTS - PHASE 1

BAUGHMAN COMPANY, P.A.
ENGINEERING, SURVEYING, & PLANNING
316-262-7271 • 315 ELLIS • WICHITA, KANSAS 67211